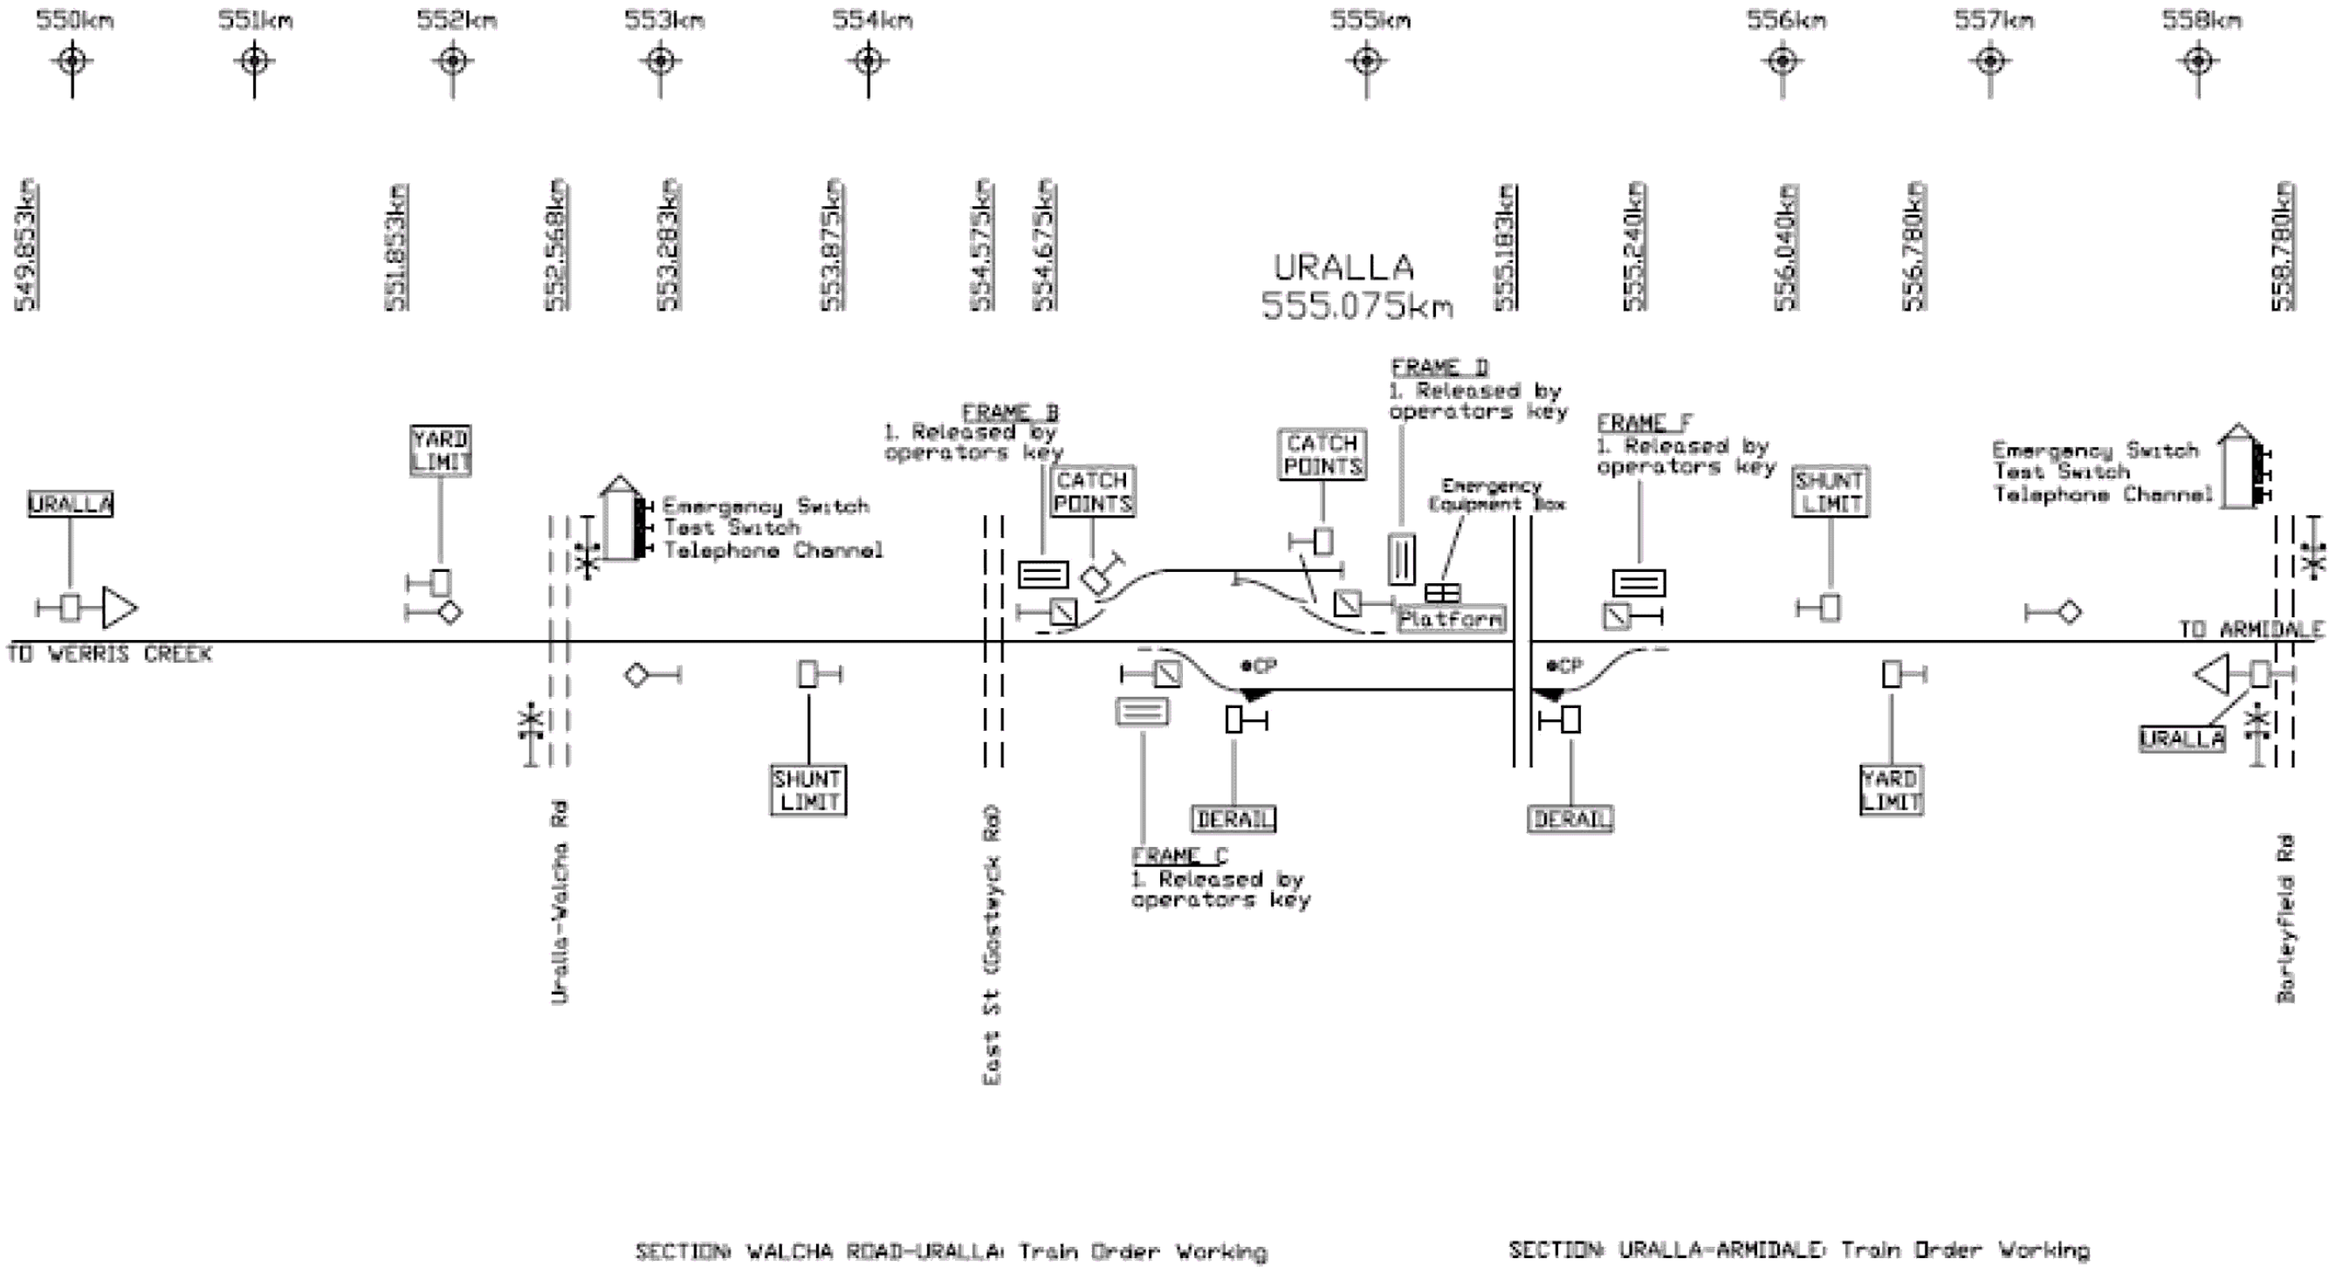

SECTION: WALCHA ROAD–URALLA: Train Order Working

SECTION: URALLA–ARMIDALE: Train Order Working

2	09.11.06	Updated as per redline mark ups	AM	HC
1	09/06/06	Re-formatted as per TWU Instructions	JM	AC
Rev	Date	Modification Description	Drwn.	Appd.

Designed by: PB PARSONS BRINCKERHOFF

Scale	NOT TO SCALE	Date:
Designed	J. MOON	22/02/07
Drawn	J. MOON	22/02/07
Checked	A. CHAPMAN	22/02/07

Date Certified:

ARTC
AUSTRALIAN RAIL TRACK CORPORATION LTD

144 DD 06

TITLE
URALLA
DRIVERS DIAGRAM

Sheet No.
1 of 1