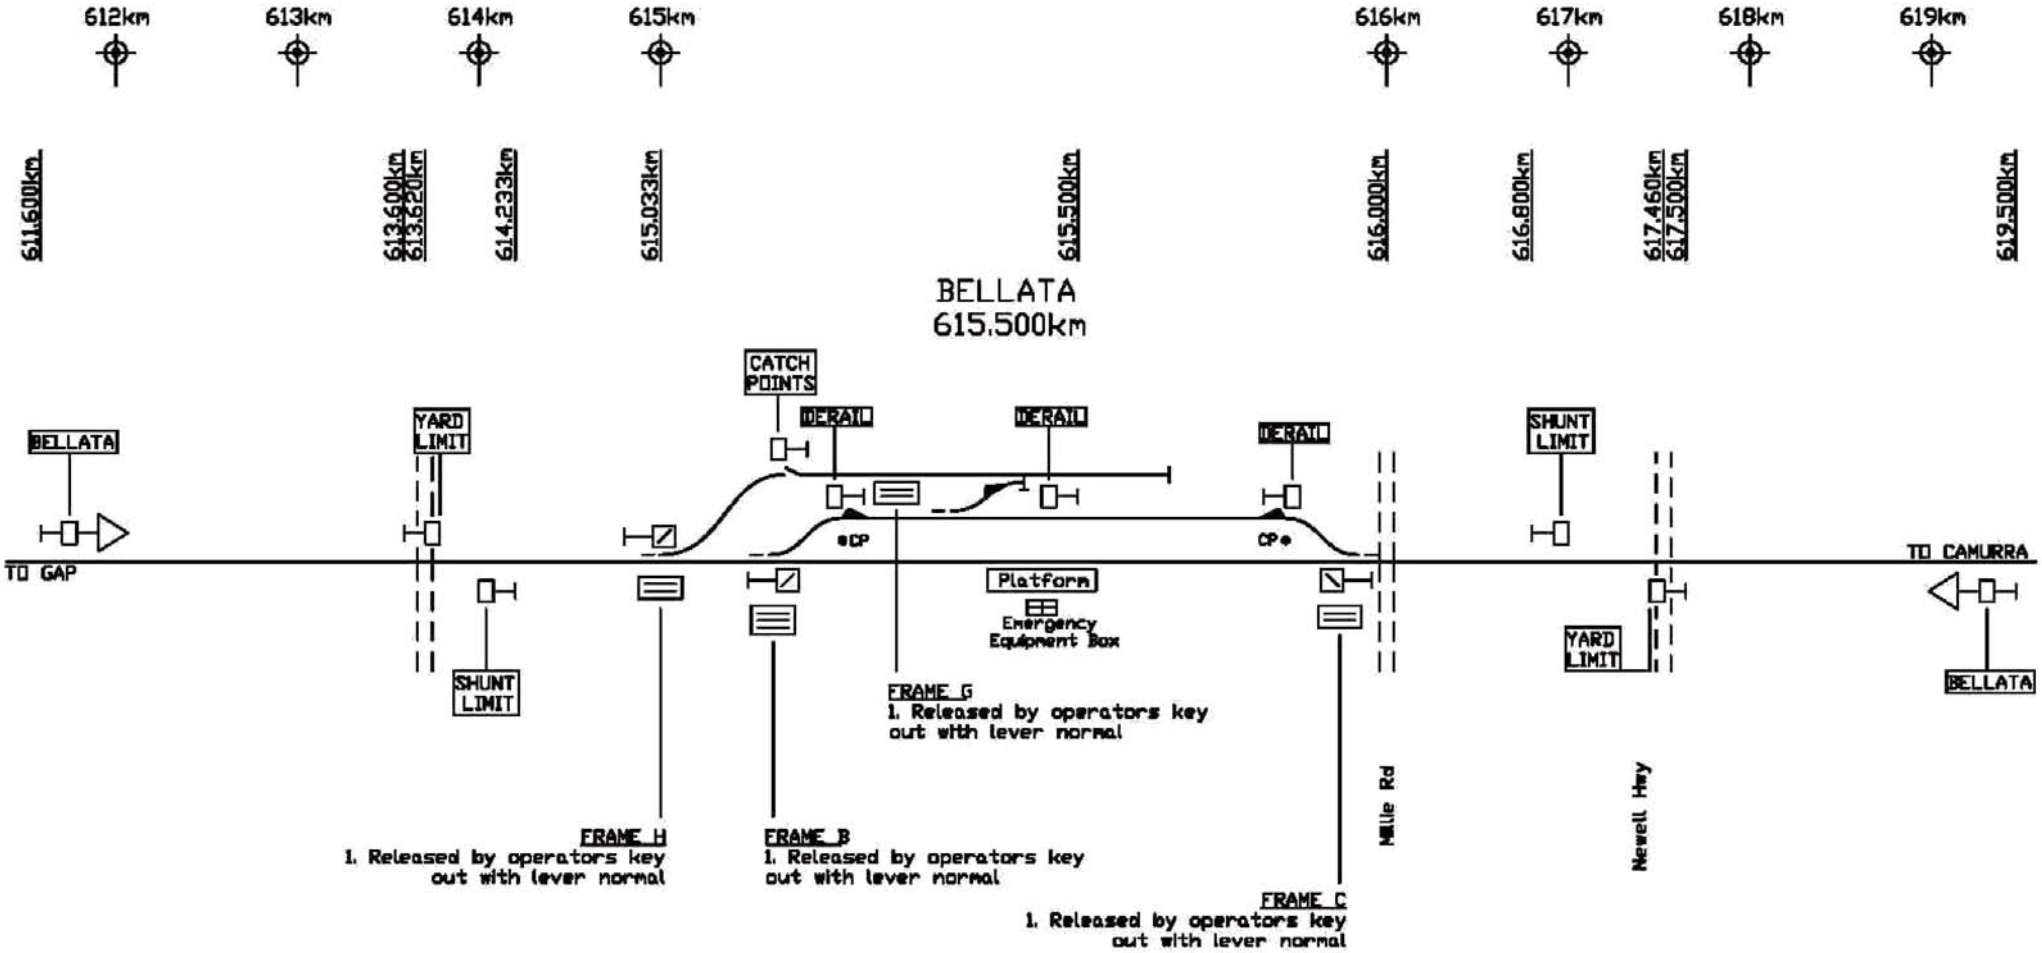

SECTION: EDGEROI-BELLATA: TRAIN ORDER WORKING

SECTION: BELLATA-PENNYS ROAD: TRAIN ORDER WORKING

Rev	Date	Revision Description	Ch	Ap
2	18/10/10	TOW Production modifications	CR	ML
1	18/10/10	Implementation of TOW infrastructure	JM	CC

Designed by:

Scale	NOT TO SCALE	Date:	Date Certified
Designed	C.RYAN	18/10/10	
Drawn	C.RYAN	18/10/10	
Checked	P.HYDE	18/10/10	Certified

ARTC
AUSTRALIAN RAIL TRACK CORPORATION LTD

TITLE
BELLATA
DRIVERS DIAGRAM

186 DD 02

Sheet No.
1 of 1