QUIPOLLY (QY)

(14)

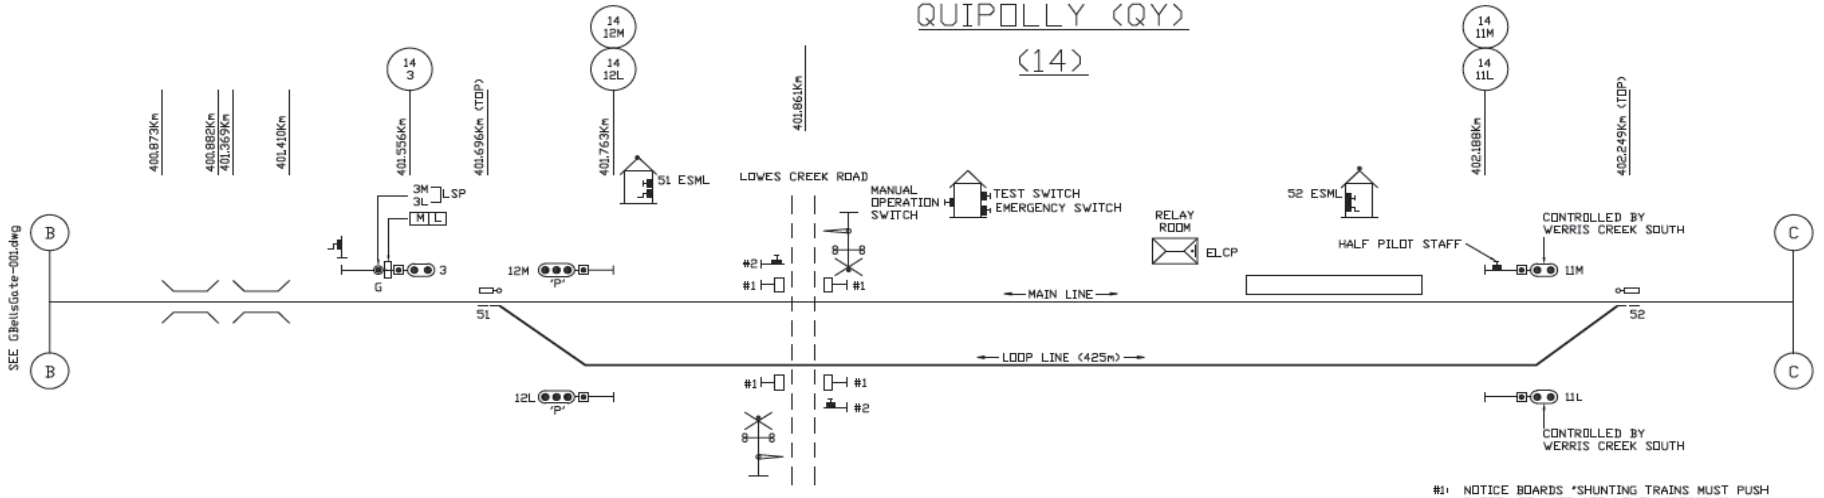

#1: NOTICE BOARDS "SHUNTING TRAINS MUST PUSH BUTTON TO ACTIVATE LEVEL CROSSING"

#2: SHUNTERS LEVEL CROSSING START/CANCEL PUSH BUTTONS PROVIDED FOR USE BY BANK ENGINE CREW.

SIGNAL	ROUTE	DESTINATION	IND
QY3	3(M)Lspd	MAIN LINE	M
	3(L)Lspd	LOOP LINE	L
	3(M)	MAIN LINE	
QY4	4(M)Lspd	MAIN LINE	M
	4(L)Lspd	LOOP LINE	L
	3(M)	MAIN LINE	
QY12M	12M	MAIN LINE	
QY12L	12L	MAIN LINE	
QY11M	11M	MAIN LINE	
QY11L	11L	MAIN LINE	

EMERGENCY SWITCH MACHINE LOCK

POINT NO.	MACHINE TYPE	LOCATION	INSCRIPTION
51	WBS M3A MK11	RR	'QY 51 ESML & 51 PTS MTRS'
52	WBS M3A MK11	RR	'QY 52 ESML & 52 PTS MTRS'

MOUNTED IN TRAFFIC HUT SECURED BY SL LOCK RELEASES KEY WITH CRANK HANDLE ATTACHED FOR POINT MOTOR

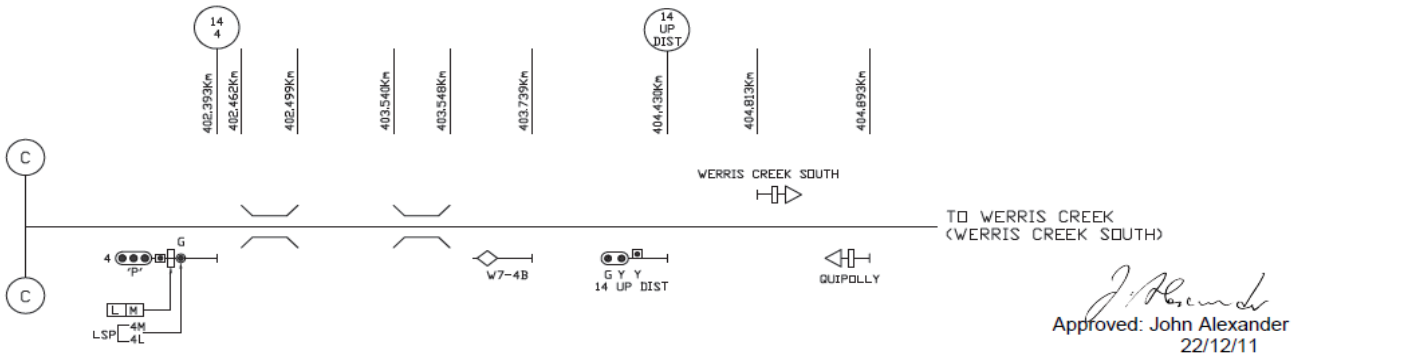

Approved: John Alexander
22/12/11

Rev	Date	Revision Description	Designed	Checked	Ind. Rev.	Approv.
2.0	05/12/11	UPDATED TO SIGNALLING PLAN V2.0	BC	PC		
1.0	19/03/11	INITIAL DESIGN	KRR	NR		

Designing Company: Ansaldo STS
Designed: BEN COYLE 21/12/2011
Checked: PAUL CLARK
Ind/Rev. Company | Ind./Rev. Name
Review Signature | Approval Date
AANCSA APPROVAL
Approved By
Signed

AANCSA ARTC - ANSALDO STS NETWORK CONTROL SYSTEMS ALLIANCE

GBellsGate-002.dwg

TITLE: BELLS GATE / QUIPOLLY - SIGNALLING ARRANGEMENT (2)

Sheet No. 1 of 1
Scale: NOT TO SCALE