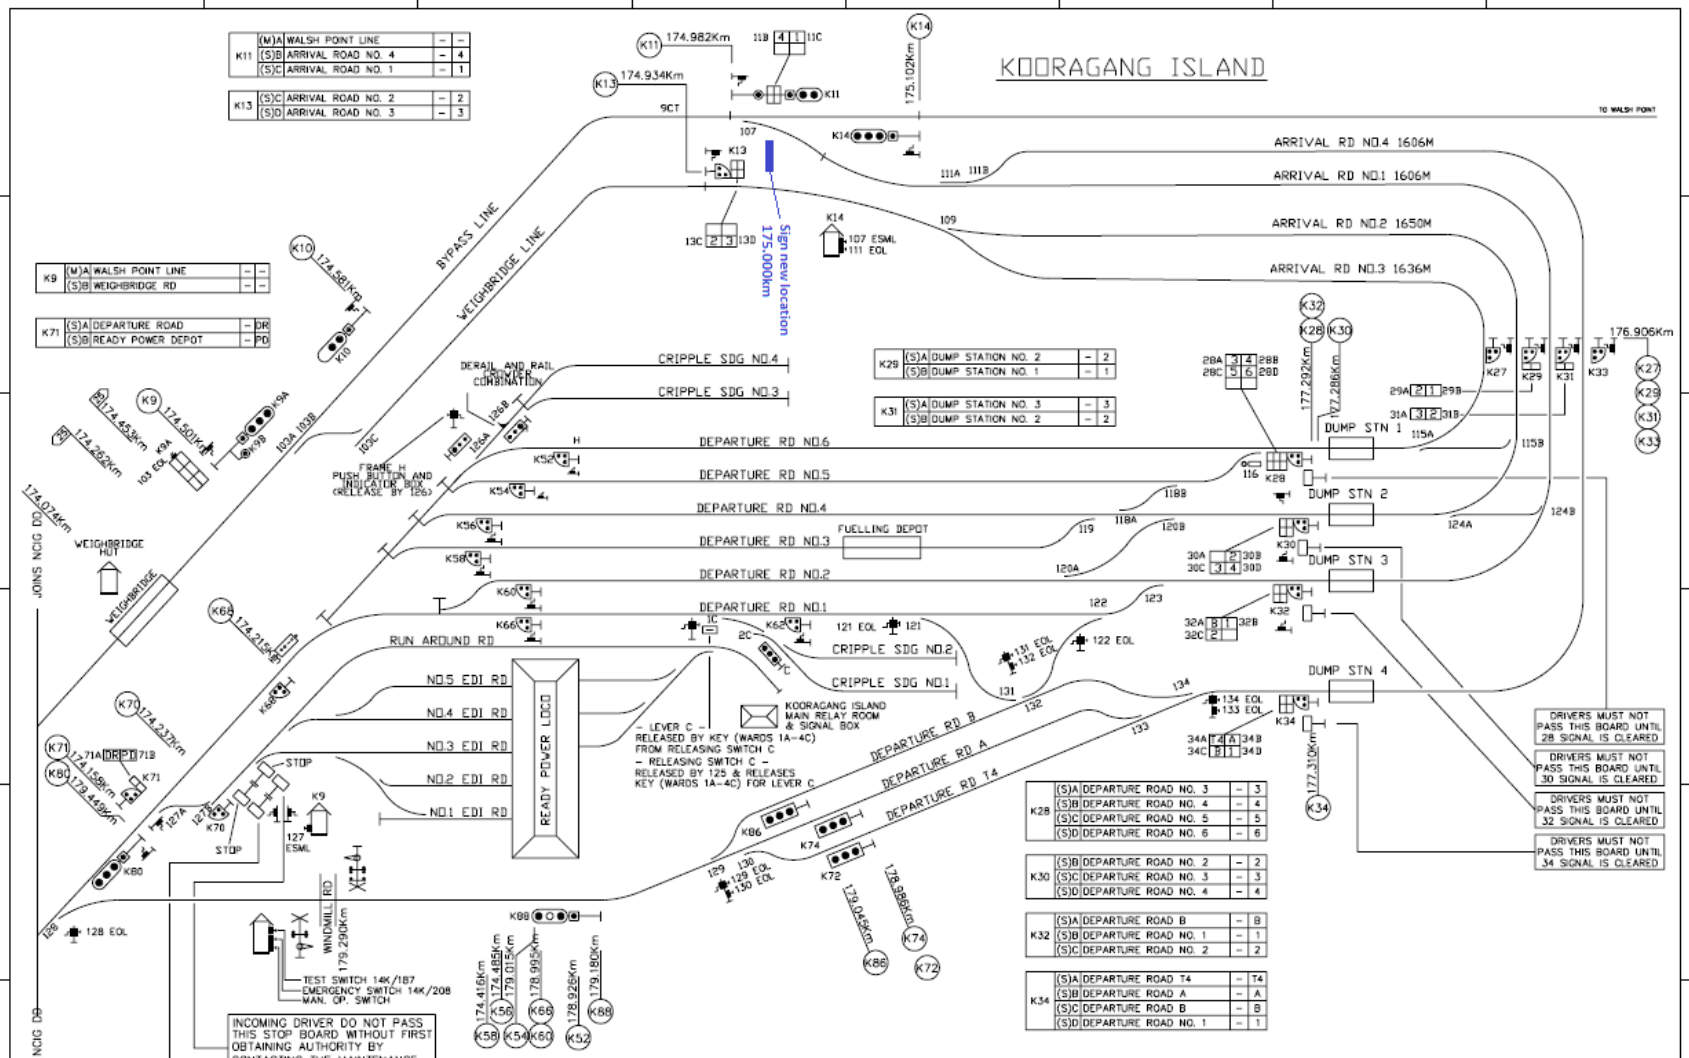
KOORAGANG ISLAND
TO WALSH POINT
ARRIVAL RD NO.4 1606M
ARRIVAL RD NO.1 1606M
ARRIVAL RD NO.2 1650M
ARRIVAL RD NO.3 1636M
BYPASS LINE
WEIGHBRIDGE LINE
Sign new location 175.000km
CRIPPLE SDG NO.4
CRIPPLE SDG NO.3
DEPARTURE RD NO.6
DEPARTURE RD NO.5
DEPARTURE RD NO.4
DEPARTURE RD NO.3
DEPARTURE RD NO.2
DEPARTURE RD NO.1
FUELLING DEPOT
DUMP STN 1
DUMP STN 2
DUMP STN 3
DUMP STN 4
RUN AROUND RD
NO.5 EDI RD
NO.4 EDI RD
NO.3 EDI RD
NO.2 EDI RD
NO.1 EDI RD
READY POWER LOCO
CRIPPLE SDG NO.2
CRIPPLE SDG NO.1
DEPARTURE RD B
DEPARTURE RD A
DEPARTURE RD T4
KOORAGANG ISLAND MAIN RELAY ROOM & SIGNAL BOX
WEIGHBRIDGE HUT
WEIGHBRIDGE
JOINS NCIG DD
WINDMILL RD
TEST SWITCH 14K/187
EMERGENCY SWITCH 14K/208
MAN. OP. SWITCH
INCOMING DRIVER DO NOT PASS THIS STOP BOARD WITHOUT FIRST OBTAINING AUTHORITY BY CONTACTING THE MAINTENANCE FACILITY ON PH 49200415
STOP DRIVERS DO NOT PASS THIS POINT WITHOUT FIRST OBTAINING AUTHORITY BY CONTACTING THE NETWORK CONTROLLER BY USING THE BLUE PHONE
DRIVERS MUST NOT PASS THIS BOARD UNTIL 28 SIGNAL IS CLEARED
DRIVERS MUST NOT PASS THIS BOARD UNTIL 30 SIGNAL IS CLEARED
DRIVERS MUST NOT PASS THIS BOARD UNTIL 32 SIGNAL IS CLEARED
DRIVERS MUST NOT PASS THIS BOARD UNTIL 34 SIGNAL IS CLEARED
K11 (M)A WALSH POINT LINE
(S)B ARRIVAL ROAD NO. 4
(S)C ARRIVAL ROAD NO. 1
K13 (S)C ARRIVAL ROAD NO. 2
(S)D ARRIVAL ROAD NO. 3
K9 (M)A WALSH POINT LINE
(S)B WEIGHBRIDGE RD
K71 (S)A DEPARTURE ROAD
(S)B READY POWER DEPOT
K29 (S)A DUMP STATION NO. 2
(S)B DUMP STATION NO. 1
K31 (S)A DUMP STATION NO. 3
(S)B DUMP STATION NO. 2
K28 (S)A DEPARTURE ROAD NO. 3
(S)B DEPARTURE ROAD NO. 4
(S)C DEPARTURE ROAD NO. 5
(S)D DEPARTURE ROAD NO. 6
K30 (S)B DEPARTURE ROAD NO. 2
(S)C DEPARTURE ROAD NO. 3
(S)D DEPARTURE ROAD NO. 4
K32 (S)A DEPARTURE ROAD B
(S)B DEPARTURE ROAD NO. 1
(S)C DEPARTURE ROAD NO. 2
K34 (S)A DEPARTURE ROAD T4
(S)B DEPARTURE ROAD A
(S)C DEPARTURE ROAD B
(S)D DEPARTURE ROAD NO. 1
174.982Km
174.934Km
175.102Km
176.906Km
177.292Km
177.286Km
177.310Km
174.581Km
174.453Km
174.262Km
174.501Km
174.074Km
174.215Km
174.237Km
174.158Km
174.416Km
174.485Km
179.015Km
178.995Km
178.926Km
179.180Km
179.045Km
178.986Km
179.290Km
107 ESML
111 EOL
121 EOL
122 EOL
131 EOL
132 EOL
134 EOL
133 EOL
128 EOL
129 EOL
130 EOL
127 ESML
STOP
DERAIL AND RAIL POWER COMBINATION
FRAME H PUSH BUTTON AND INDICATOR BOX (RELEASE BY 126)
- LEVER C - RELEASED BY KEY (WARDS 1A-4C) FROM RELEASING SWITCH C
- RELEASING SWITCH C - RELEASED BY 125 & RELEASES KEY (WARDS 1A-4C) FOR LEVER C
ARTC
AUSTRALIAN RAIL TRACK CORPORATION LTD
263_DD_01
TITLE
KOORAGANG ISLAND
SIGNALLING ARRANGEMENT
Sheet No.
Designed by:
Scale NTS
Designed S.J.edge
Date: 18-02-13
Date Certified
Drawn
Reviewed
Checked
Certified
Rev Date Revision Description
2 BYPASS LINE REALIGNMENT
1 UPDATED TO CCC
0 Kooragang Island - Provision of 4th Dump Station - AS11163, 44, 85