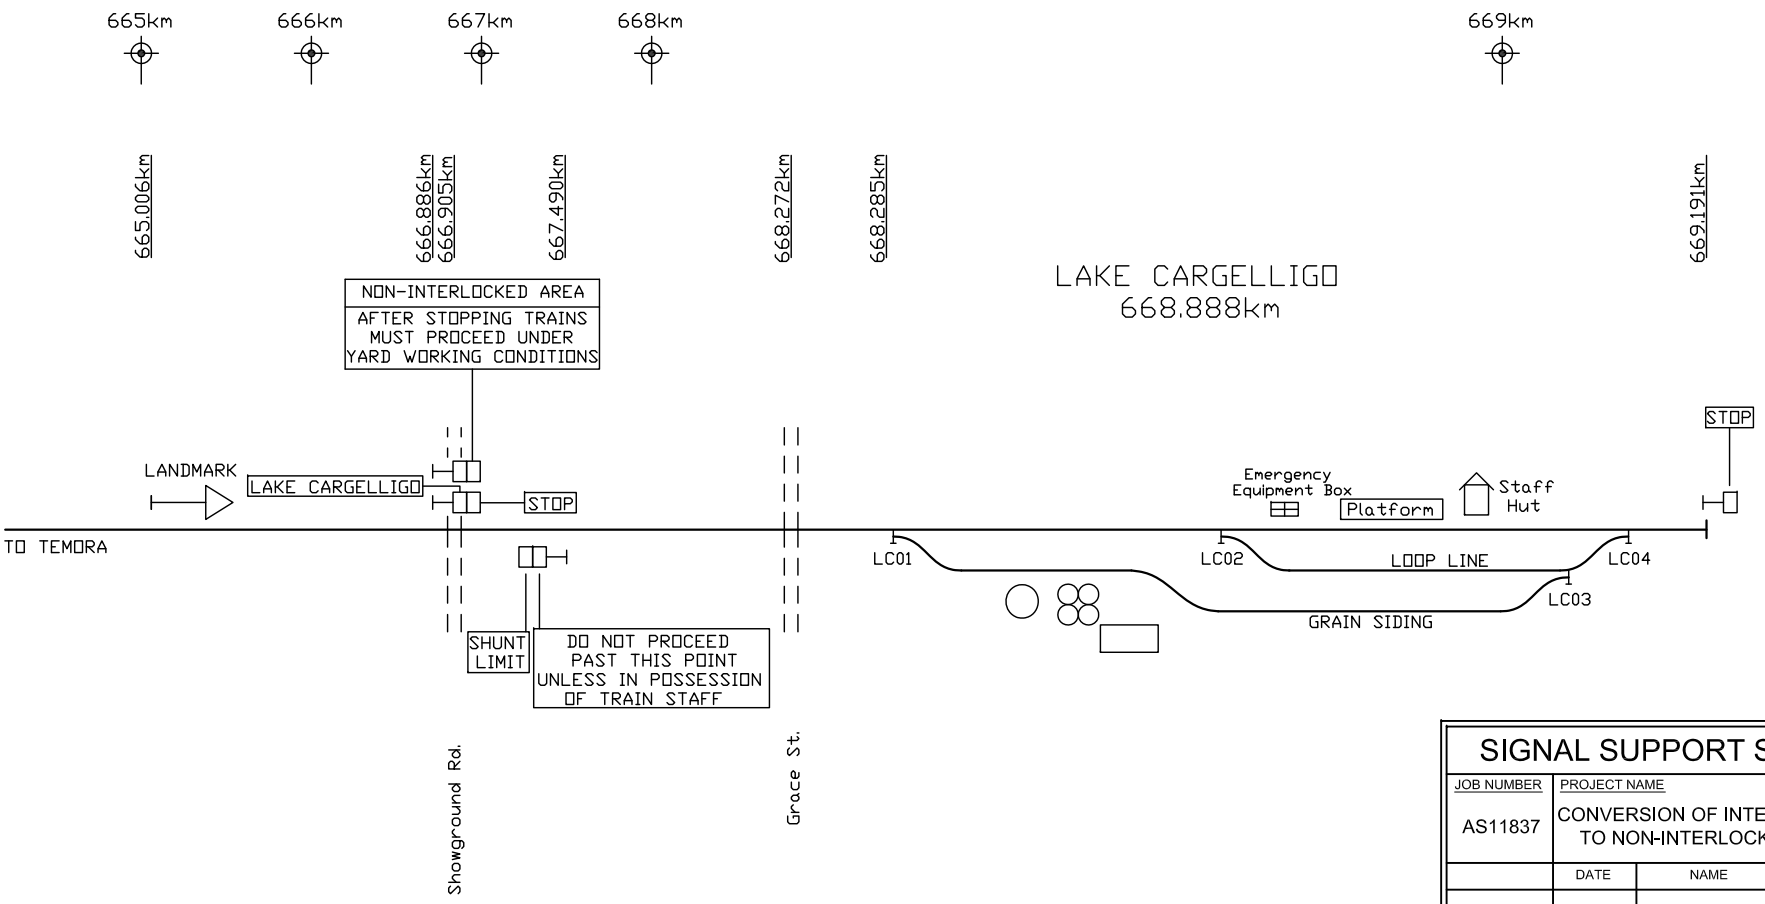

SECTION: UNGARIE-LAKE CARGELLIGO: Ordinary Train Staff (Wards: Nil): Blue Square

SIGNAL SUPPORT SERVICES			
JOB NUMBER: AS11837	PROJECT NAME: CONVERSION OF INTERLOCKED POINTS TO NON-INTERLOCKED OPERATION		
	DATE	NAME	SIGNED
DESIGNED			
DRAWN	08.06.11	D. ALIFFI	
REVIEWED			
VERIFIED			

Rev	Date	Revision Description	Dwn.	App.
2	08/06/11	Conversion of Interlocked Points to Non-Interlocked Operation	DA	
1	23/03/07	Implementation of TOW Infrastructure	JM	AC

Designed by: SIGNAL SUPPORT SERVICES
Scale: NOT TO SCALE | Date: | Date Certified
Designed
Drawn: D. ALIFFI | 08/06/11
Checked | Certified

AUSTRALIAN RAIL TRACK CORPORATION LTD

260 DD 13

TITLE: LAKE CARGELLIGO DRIVERS DIAGRAM

Sheet No. 1 of 1