22.500Km

SIGNAL	ROUTE	DESTINATION	INDICATION
424	424(M)A	UP WEST MAIN	
	424(M)B	DOWN WEST MAIN	D
	424(M)C	SOUTH WEST OUTER	S
	424(S)A	UP WEST MAIN	UW
	424(S)B	DOWN WEST MAIN	DW
	424(S)C	SOUTH WEST OUTER	SO

SIGNAL	ROUTE	DESTINATION	INDICATION
429	429(M)A	DOWN MAIN	----
	429(M)B	UP MAIN	3
	429(M)C	DOWN SUBURBAN	S
	429(S)A	DOWN MAIN	

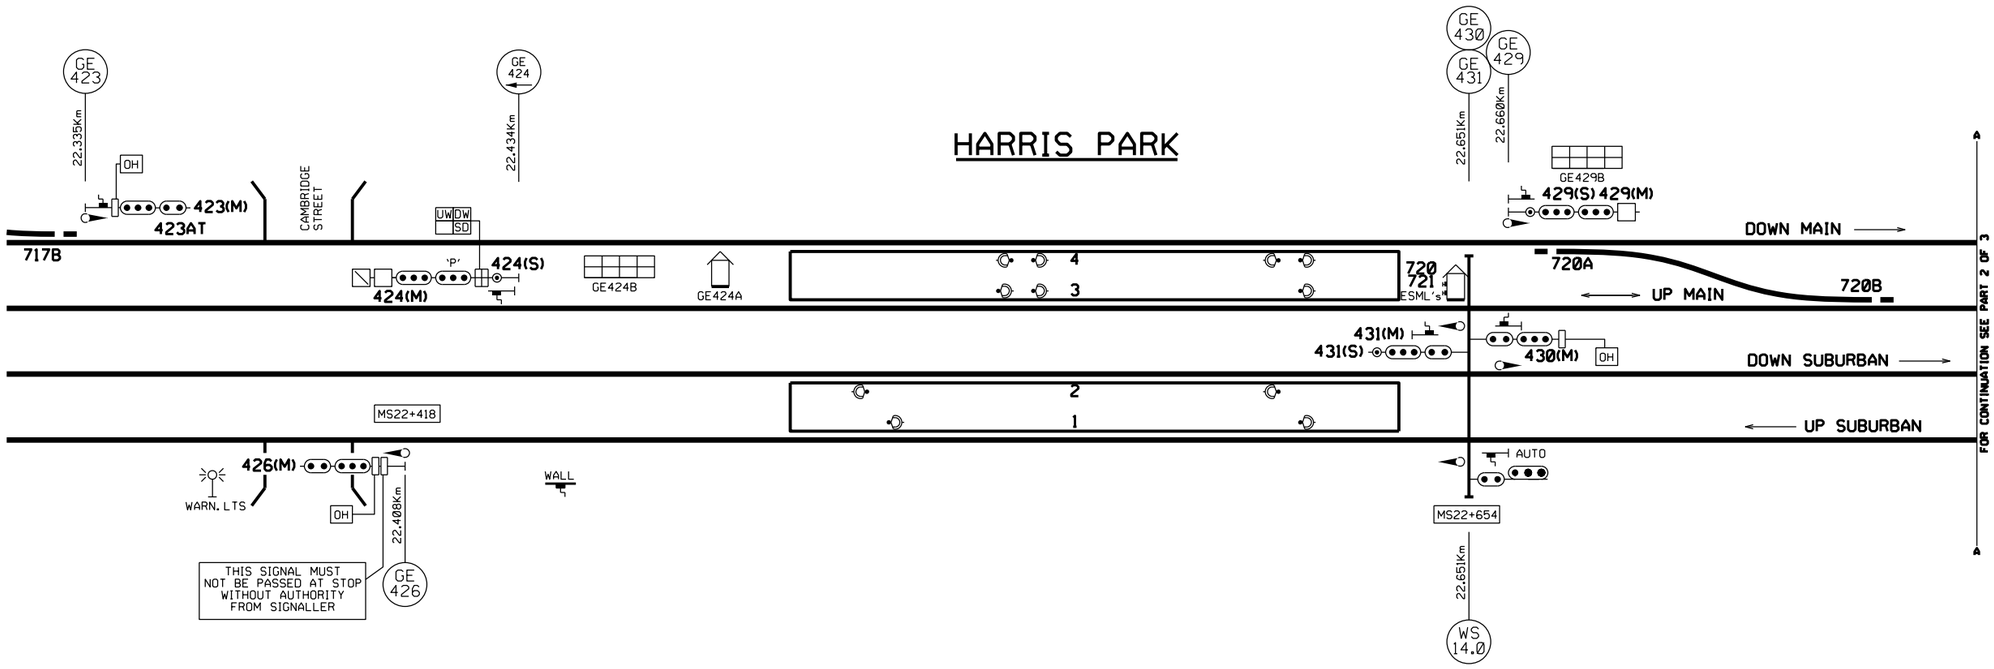

NSW Transport Sydney Trains

PARRAMATTA TURNBACK PROJECT FINAL STAGE
SIGNALLING ARRANGEMENT DIAGRAM
PART 1 OF 3

WN 41 & 42 - 2016 VER 16062016