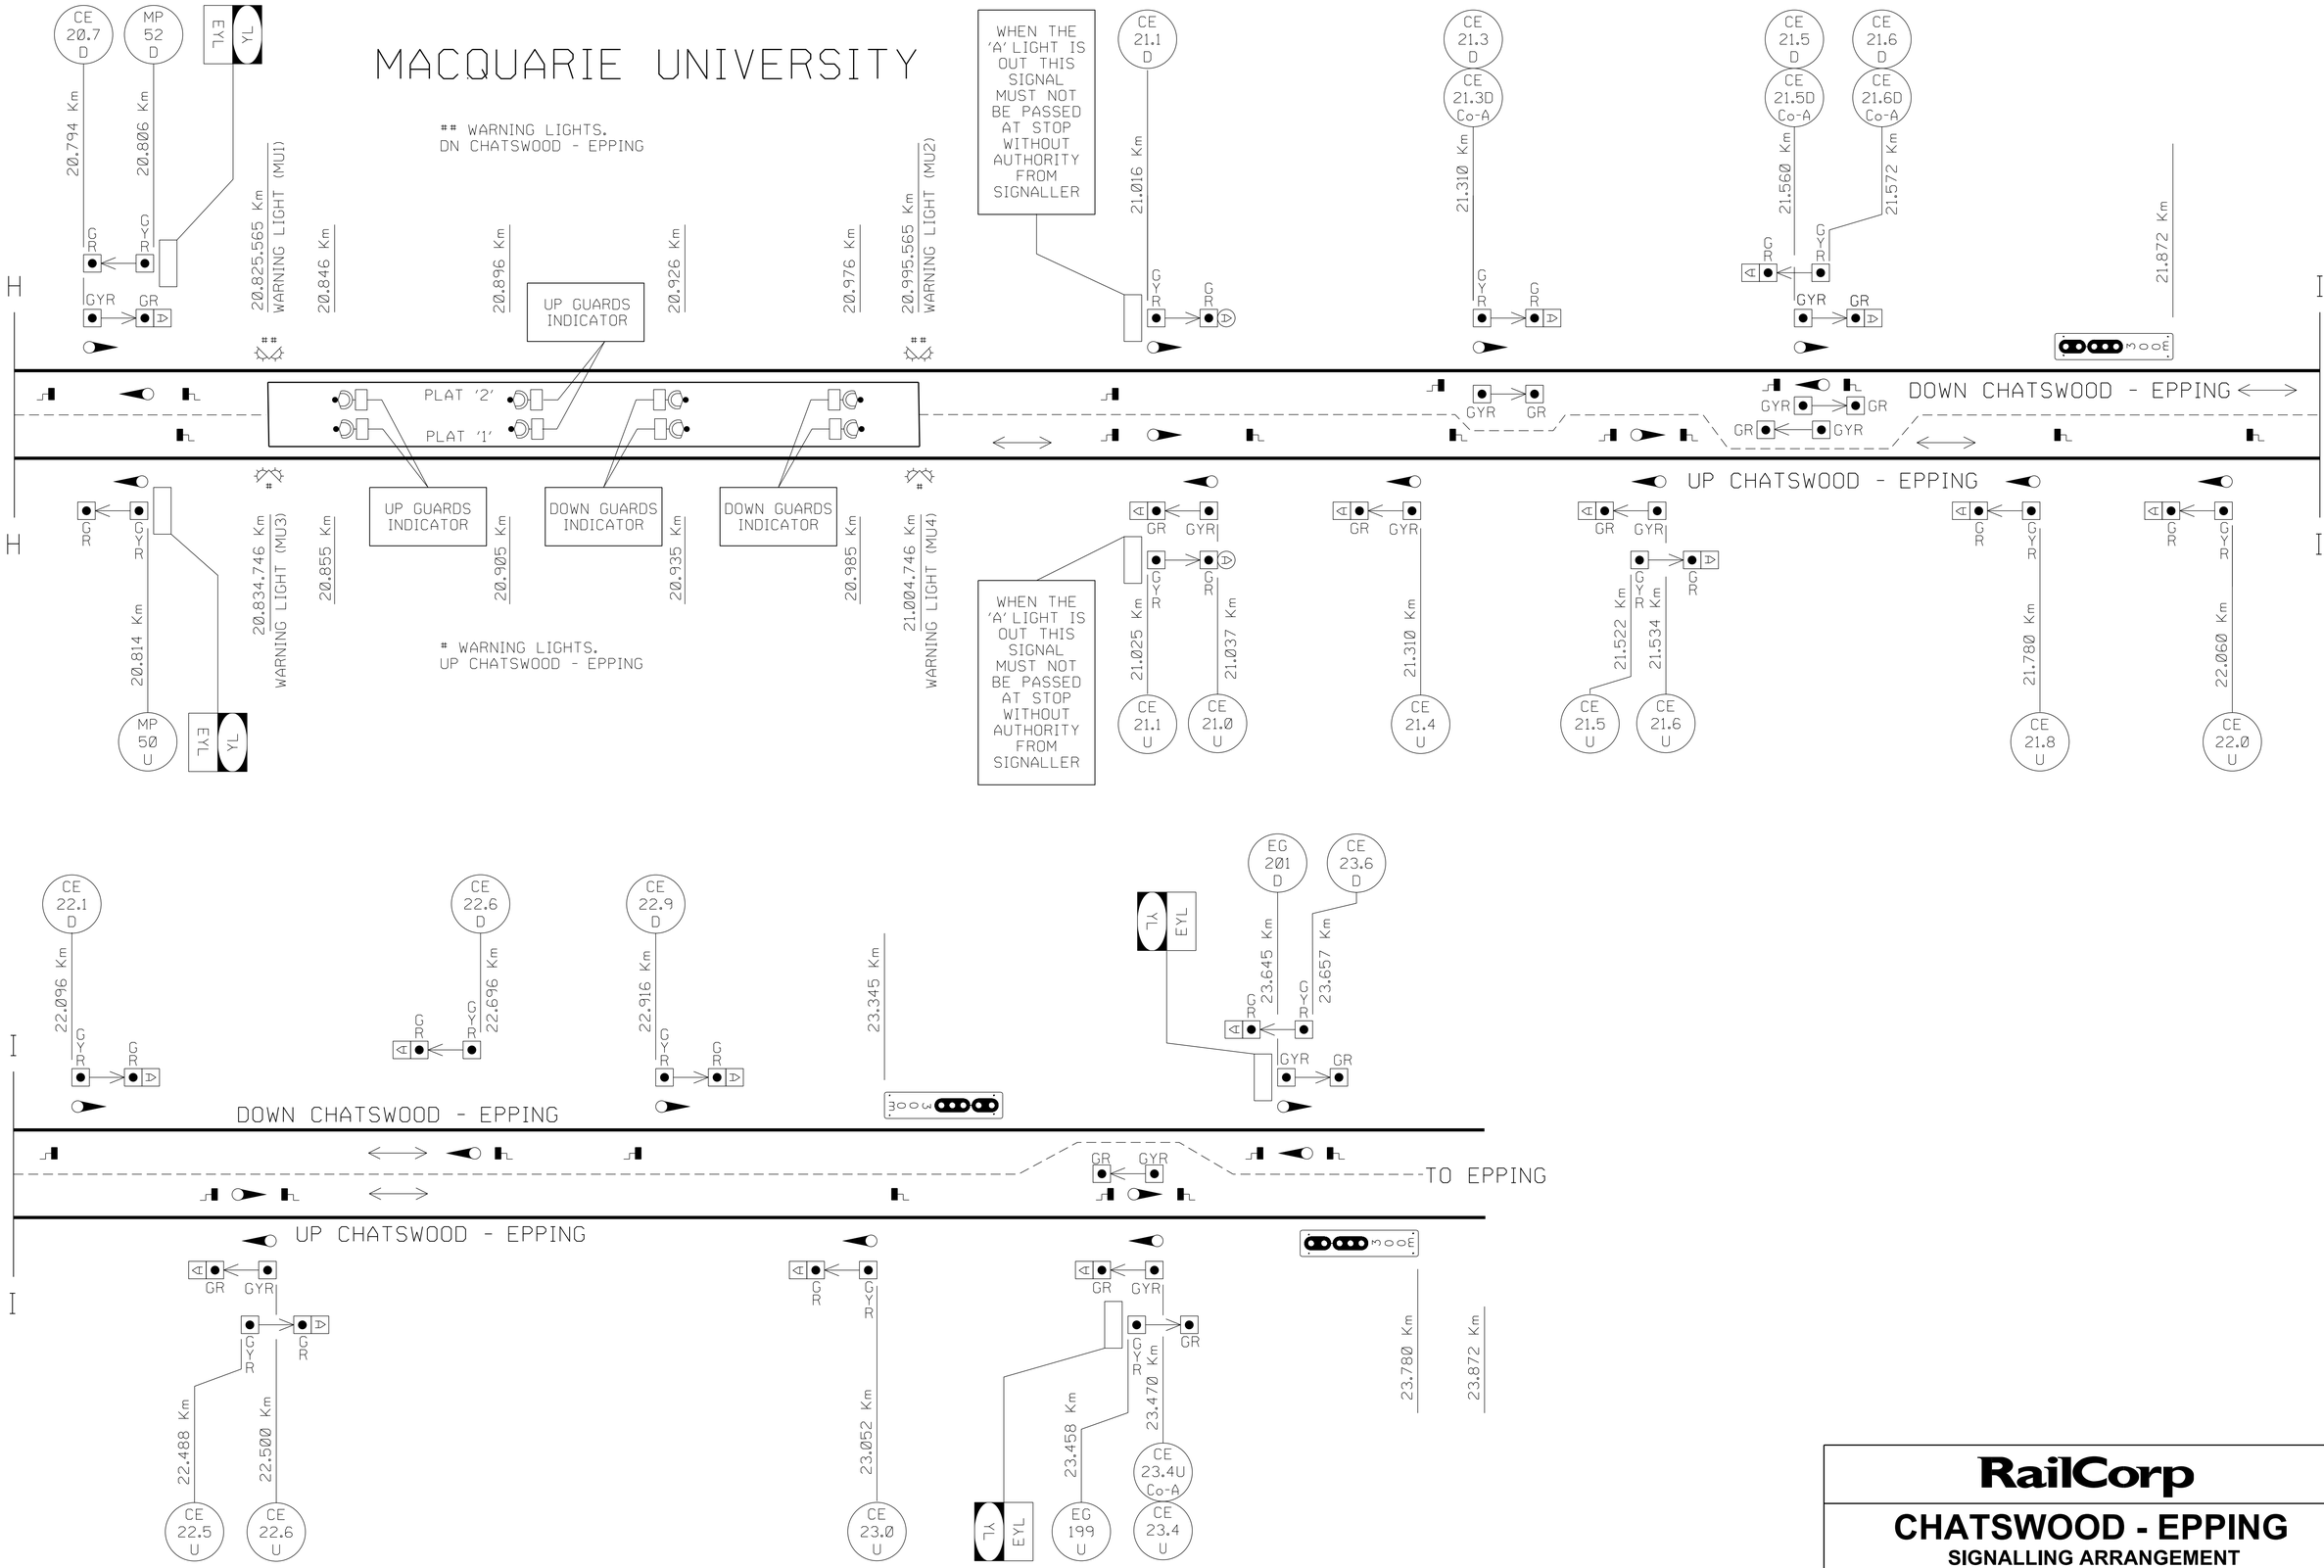

RailCorp

CHATSWOOD - EPPING

SIGNALLING ARRANGEMENT

SHEET 5 OF 5

Produced by RailCorp - Signal Design VER05052011