Diagram courtesy of Bob Ward

CUMMINS
PERMANENT WAY AND SWITCHSTANDS REMOVED
SIGNAL NOTICE Nº 2493

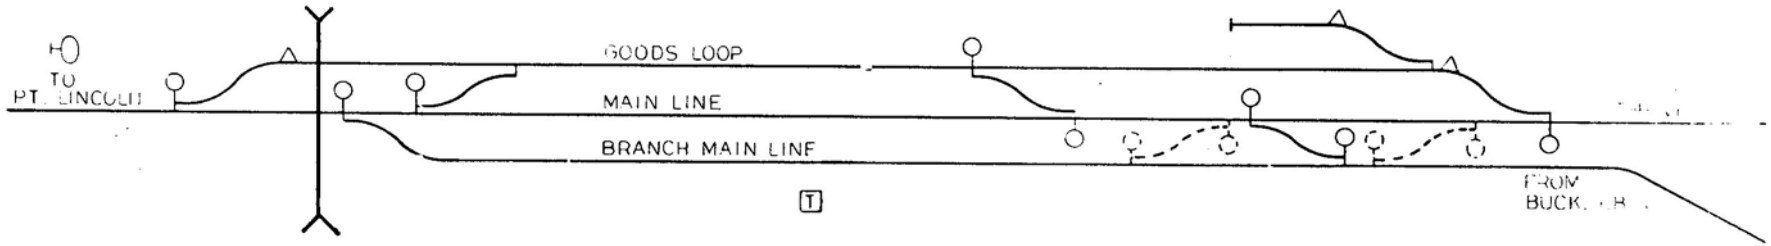

LEGEND

SWITCHSTAND

T TRAIN CONTROL TELEPHONE

DERAIL

YARD LIMIT BOARD

Rev.	Description	Dsn	C/d	P'd	CE SE	S&C E	CDE SDE
5							
4							
3							
2							
1							

Job Order
In Service
Microfilmed

Designed P.F.
Drawn A.S.
Checked
Design Engineer
Date 11/8/88

Communications/Signals Engineer
Senior Signals and Communications Engineer

rail Australian National

CUMMINS

SIGNAL NOTICE Nº 2493

A3 88 133