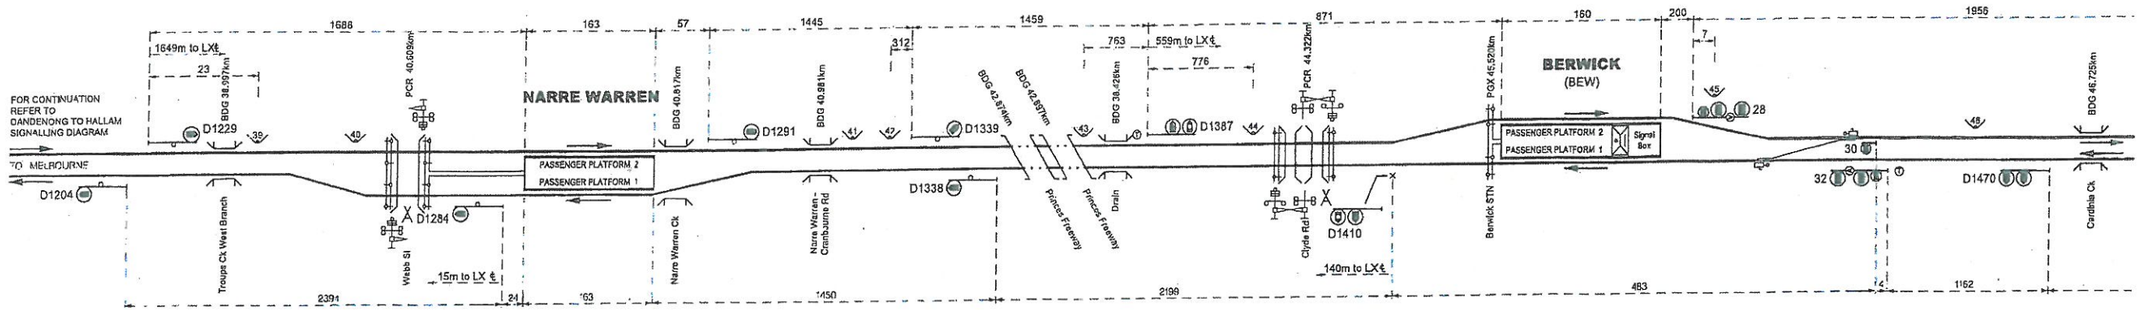

NARRE WARREN to PAKENHAM SIGNALLING DIAGRAM No. 05/16

(Replaces No. 03/16)

Showing Signal and Interlocking Arrangements to come into use on a date to be fixed by Circular which will be issued by the Manager Network Safety (MTM) and Manager – Compliance and Safeworking – (V'LINE)

DAVID WARD:
Manager Network Safety
MTM
20.07.16

RUPERT CAPPER:
Manager - Compliance & Safeworking
V/LINE
22nd JULY 2016

NOTES:
All dimension in metres.
Siding dimensions indicate standing room clear of crossing & adjacent tracks
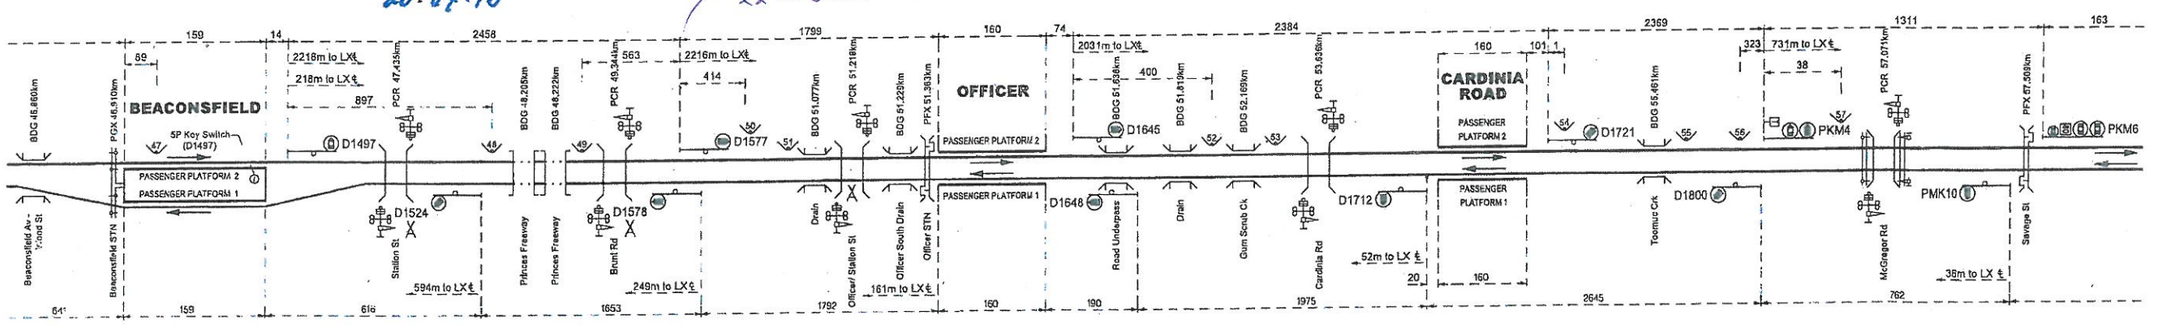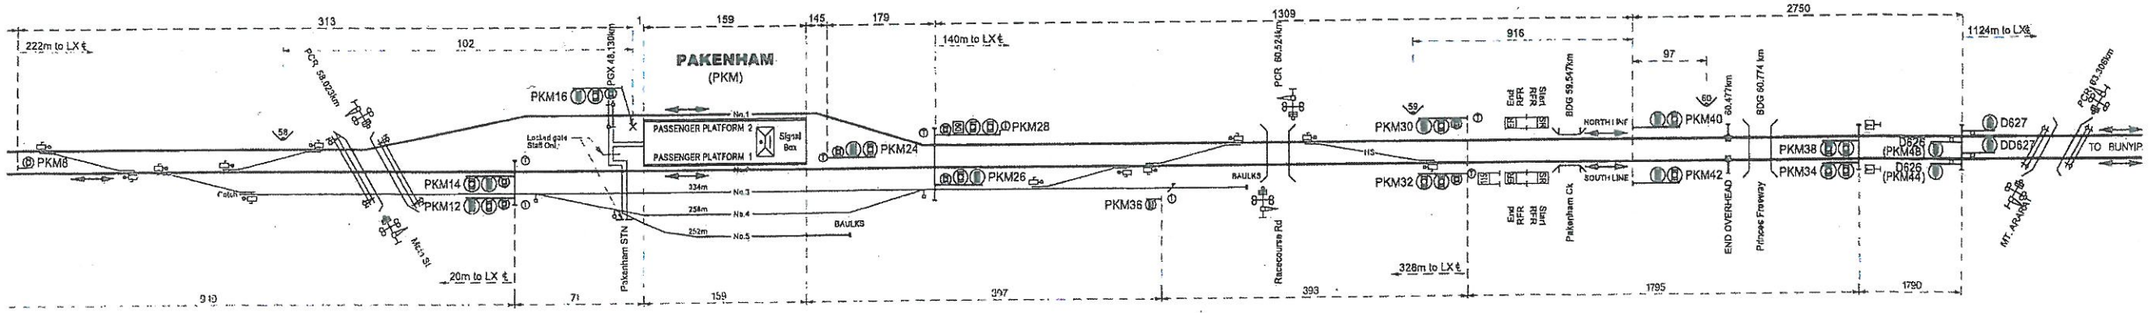
Illimunated Speed Board Shown	115
Derail/crowder shown	
Timing Section Indicator Shown	
Hand operated Points shown	
High speed points indicated thus	HS
Distance from signal to level crossing denoted this	'X'm to LX ₤
Train Protection Warning System	
Axle Counter Level Crossing Overlay