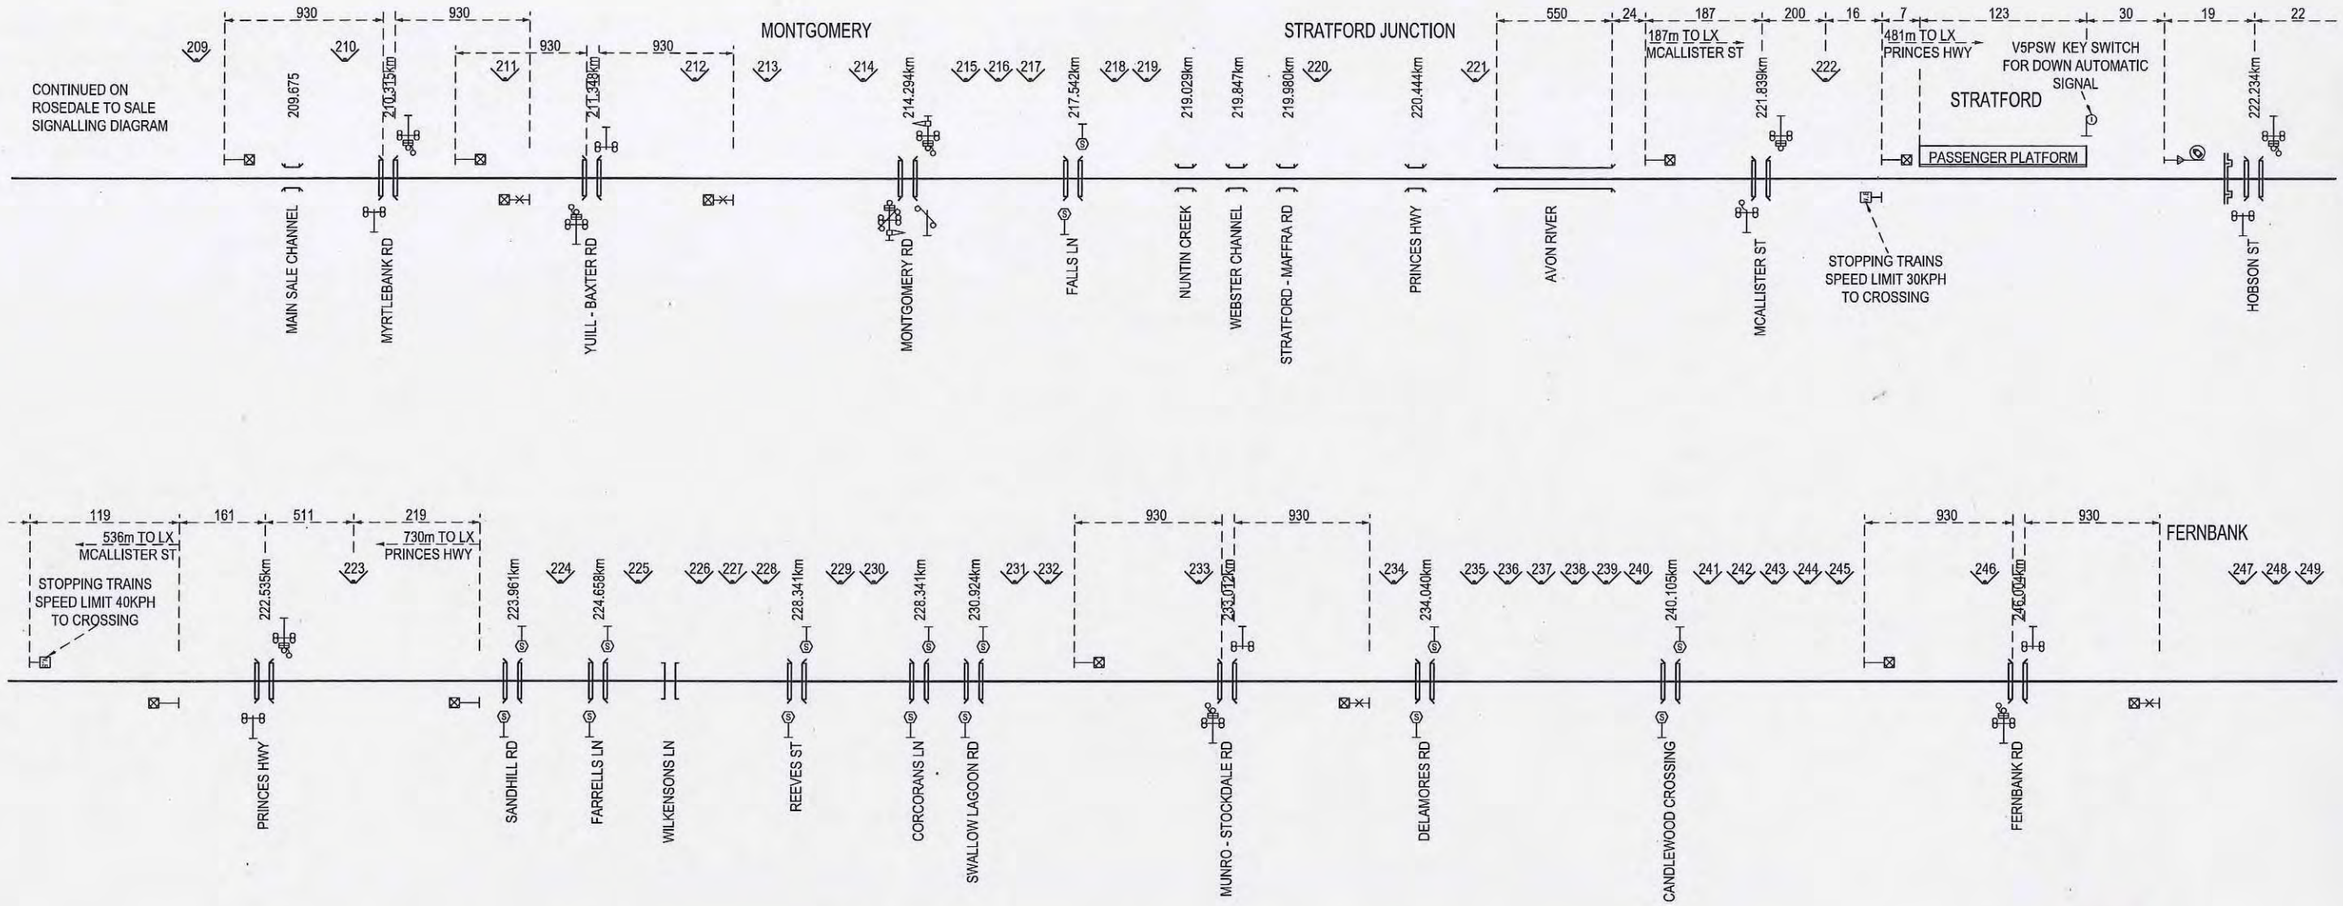

V/Line

STRATFORD
SIGNALLING DIAGRAM No: 98/11

(SUPERSEDES 128/07)

Showing Signal and Interlocking Arrangements to come into use on a date which will be issued by the Manager Systems and Safeworking.

R. CAPPER
MANAGER SYSTEMS AND SAFEWORKING

21ST JULY 2011