WEST TOWER
SIGNALLING DIAGRAM NO : 37/12

(Replaces No. 01/12)

Showing Signal and Interlocking Arrangements to come into use on a date to be fixed by Circular which will be issued by:
the Manager Safeworking & Signalling - METRO TRAINS MELBOURNE,
the Manager Systems & Safeworking - V/Line
and the Operations Support Manager - East/West ARTC

ALL DIMENSIONS IN METRES
SIDING DIMENSIONS INDICATE STANDING ROOM CLEAR OF CROSSING & ADJACENT TRACKS

DERAIL
BROAD GAUGE SHOWN THUS.
STANDARD GAUGE SHOWN THUS.
DUAL GAUGE SHOWN THUS.
FIXED TRAIN STOP SHOWN THUS.
NOTICE BOARD SHOWN THUS.
5P KEYSWITCH SHOWN THUS.
ROUTE INDICATOR 284 SIGNAL SHOWN THUS.
ROUTE INDICATOR 280 SIGNAL SHOWN THUS.

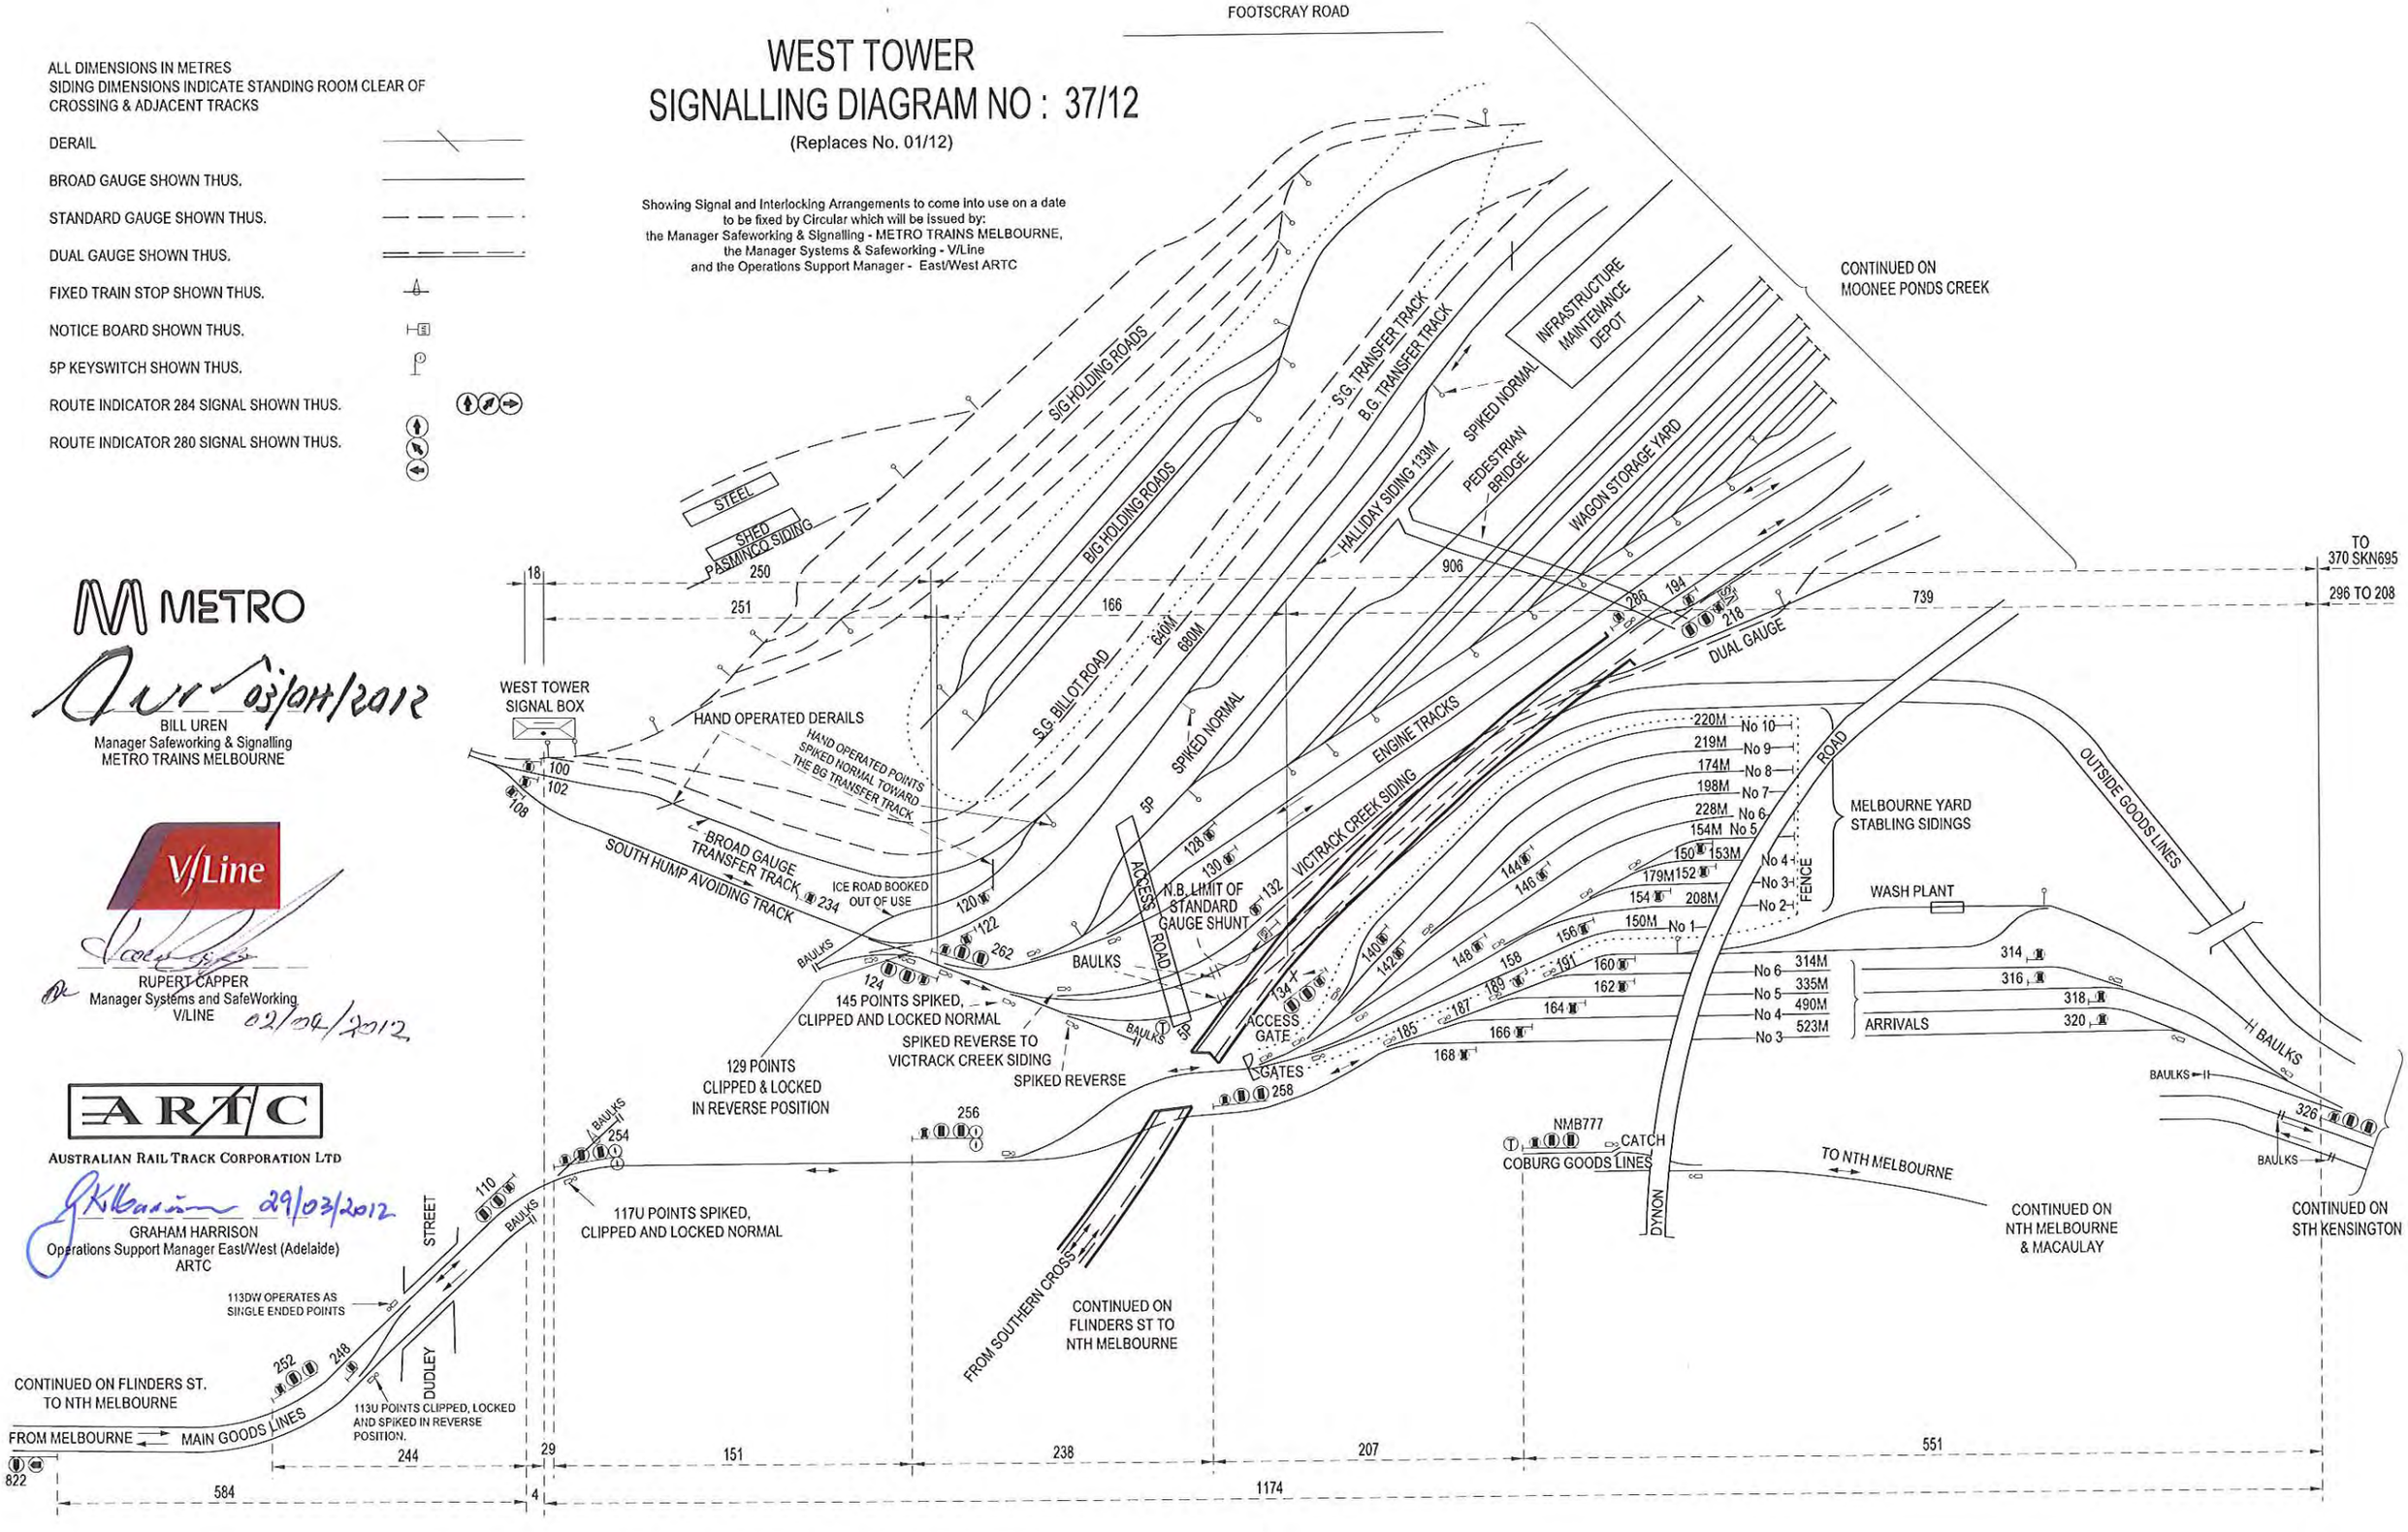

METRO

03/04/2012
BILL UREN
Manager Safeworking & Signalling
METRO TRAINS MELBOURNE

V/Line

RUPERT CAPPER
Manager Systems and SafeWorking
V/LINE
02/04/2012

ARTC
AUSTRALIAN RAIL TRACK CORPORATION LTD

29/03/2012
GRAHAM HARRISON
Operations Support Manager East/West (Adelaide)
ARTC