BROADFORD TO TALLAROOK

SIGNALLING DIAGRAM

No 22/12

(REPLACES No. 68/08)

Showing Signal and Interlocking Arrangements to come into use on a date to be fixed by Circular which will be issued by:
- the Manager Systems & Safeworking V/Line
and the Operations Support Officer North/South ARTC

V/Line
RUPERT CAPPER
Manager - System & Safeworking
V/Line
15th OCTOBER 2012

AUSTRALIAN RAIL TRACK CORPORATION LTD
D.BENNETT
Acting Operations Manager North/South
ARTC

ARTC does not approve the drawing, but accepts the drawing based on evidence provided by the "checking & approval" process.

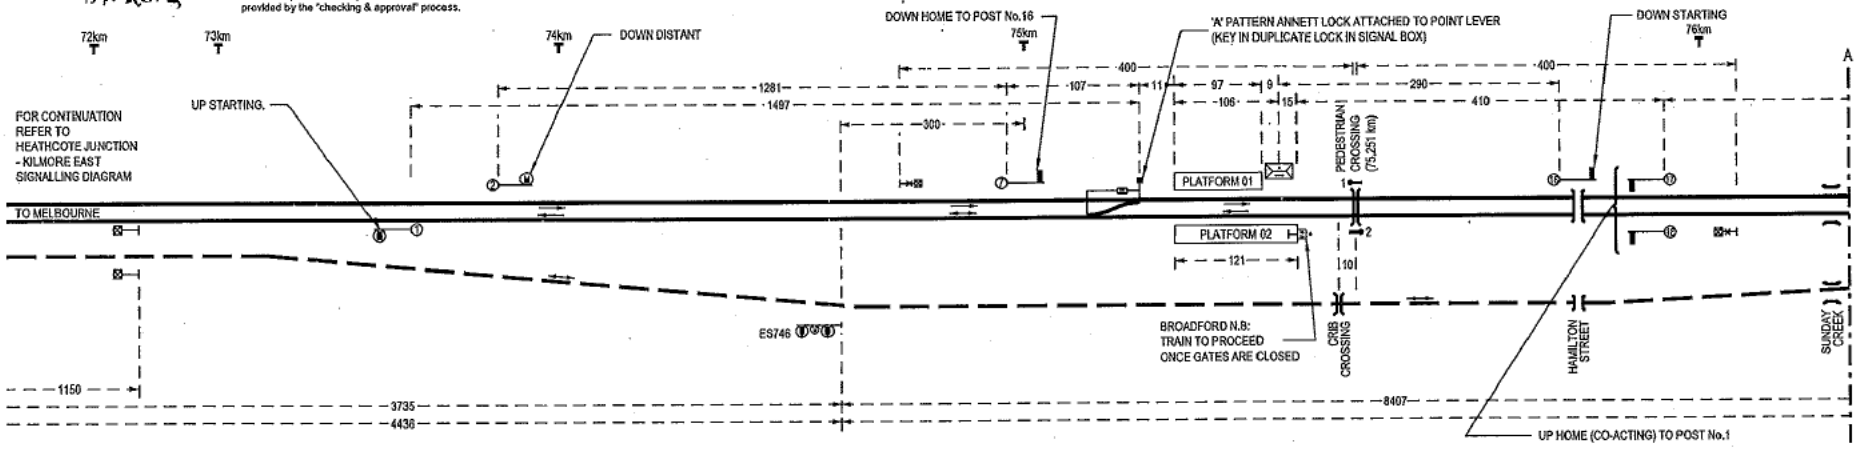

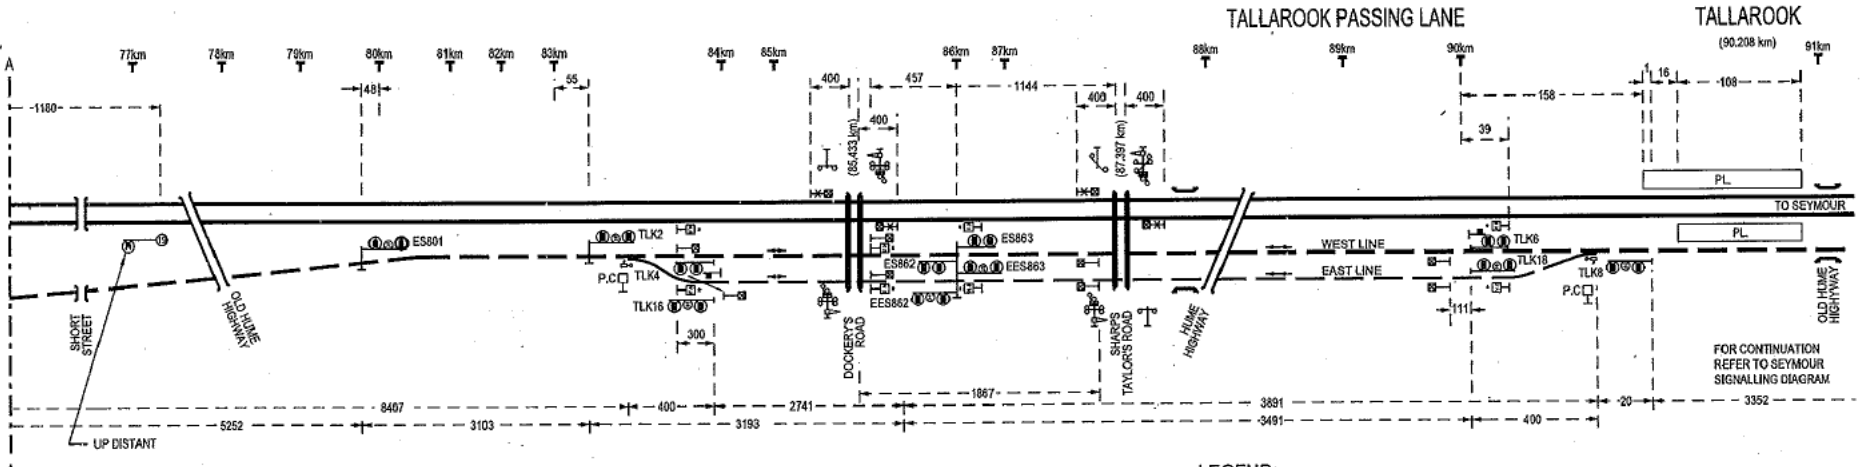

LEGEND:

All dimensions are in metres
Sliding dimensions indicate standing room clear of crossing & adjacent tracks
Catch shown thus:
Point Lever shown thus:
Level Crossing Predictor Indicator Board shown thus:
Push Button
East/West/Line Signage Notice Board shown thus:
Point Clip Box shown thus:
RFR Board with Whistle Board