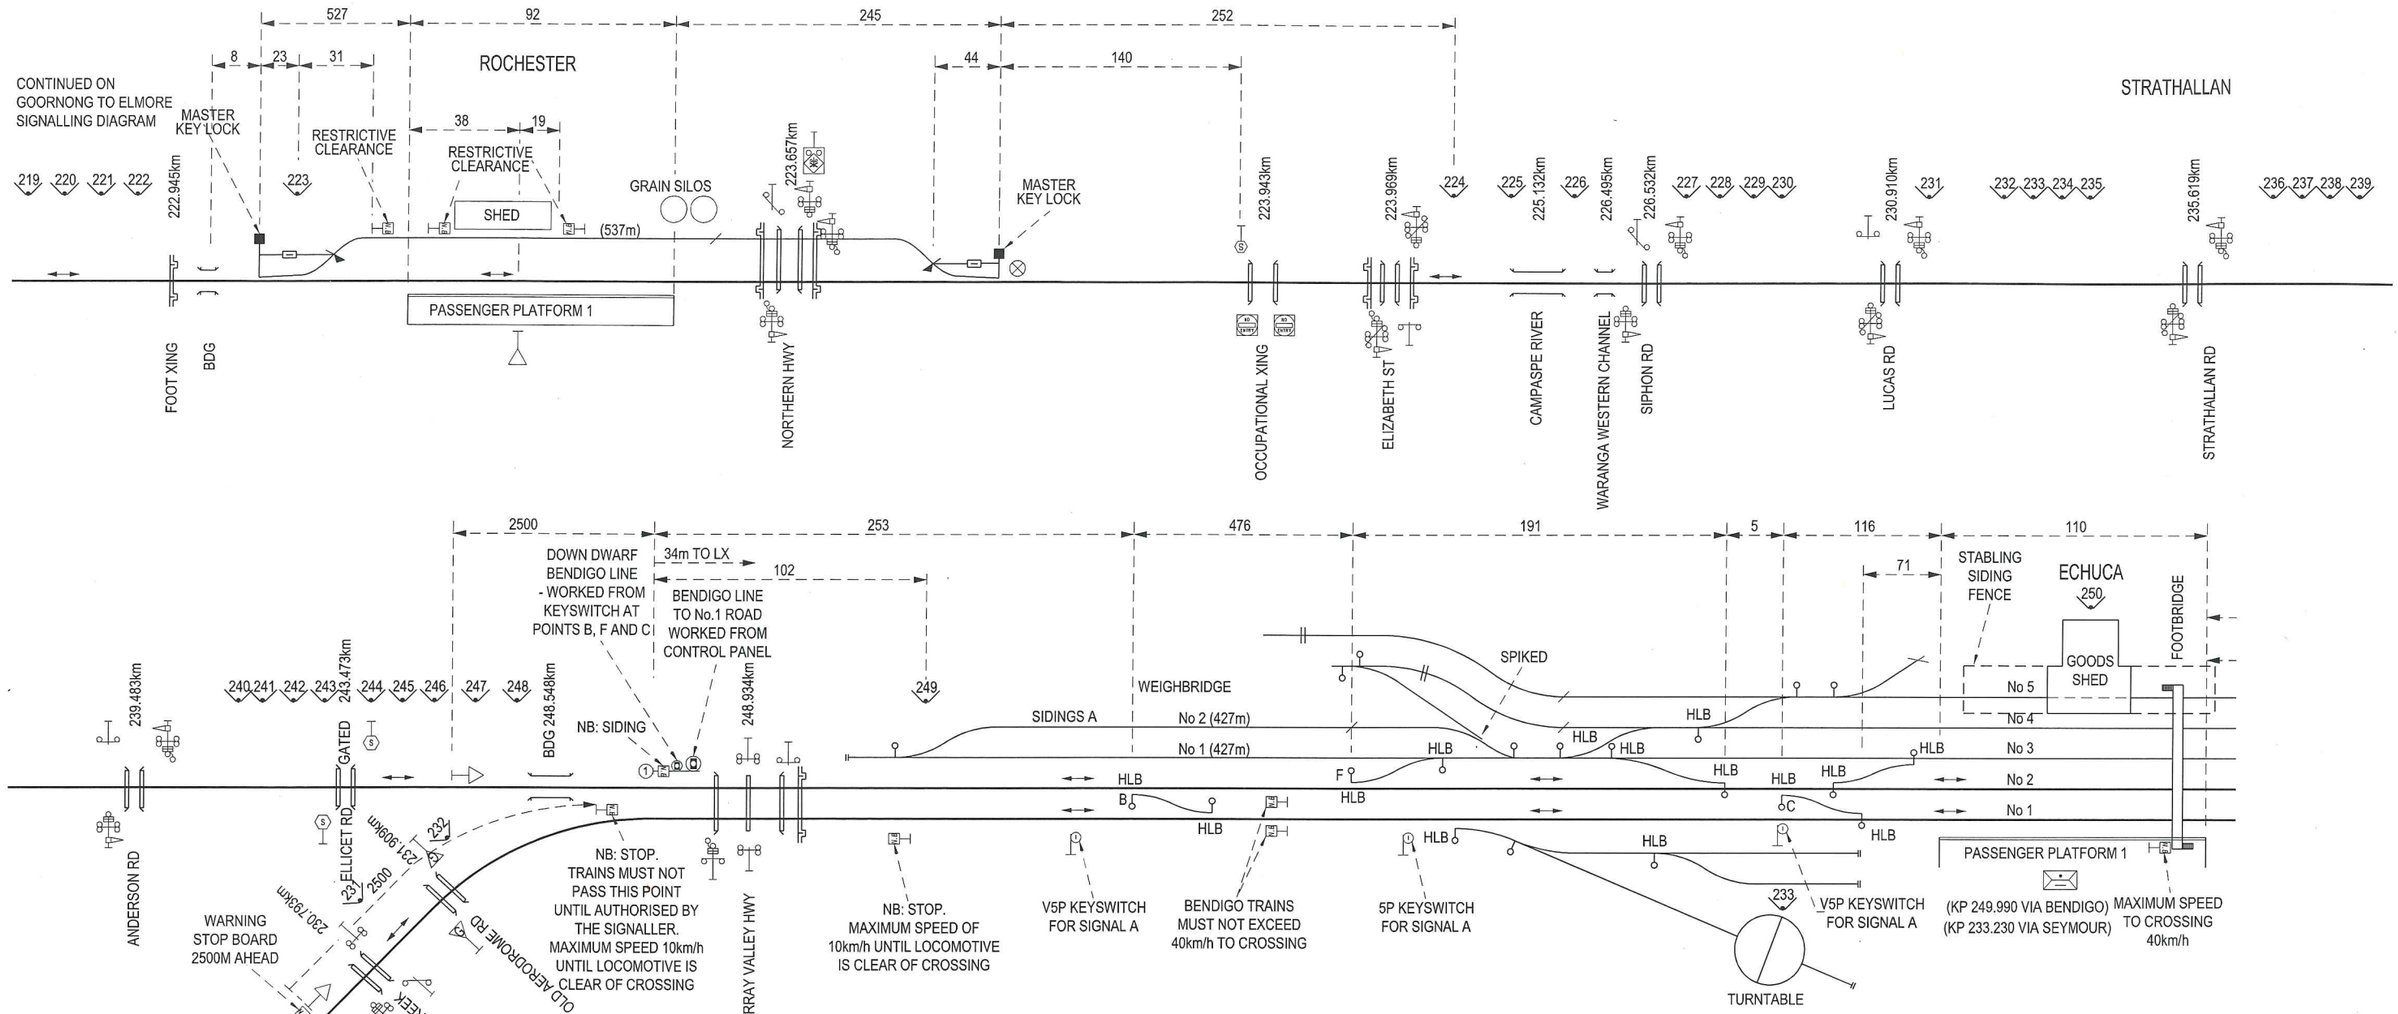

V/Line

ROCHESTER TO ECHUCA SIGNALLING DIAGRAM No: 18/17

(SUPERSEDES 130/14)

Showing Signal and Interlocking Arrangements to come into use on a date which will be fixed by Circular which will be issued by the Manager Compliance and Safeworking.

R. CAPPER
MANAGER COMPLIANCE AND SAFEWORKING
19TH MAY 2014

ROR_G0001F