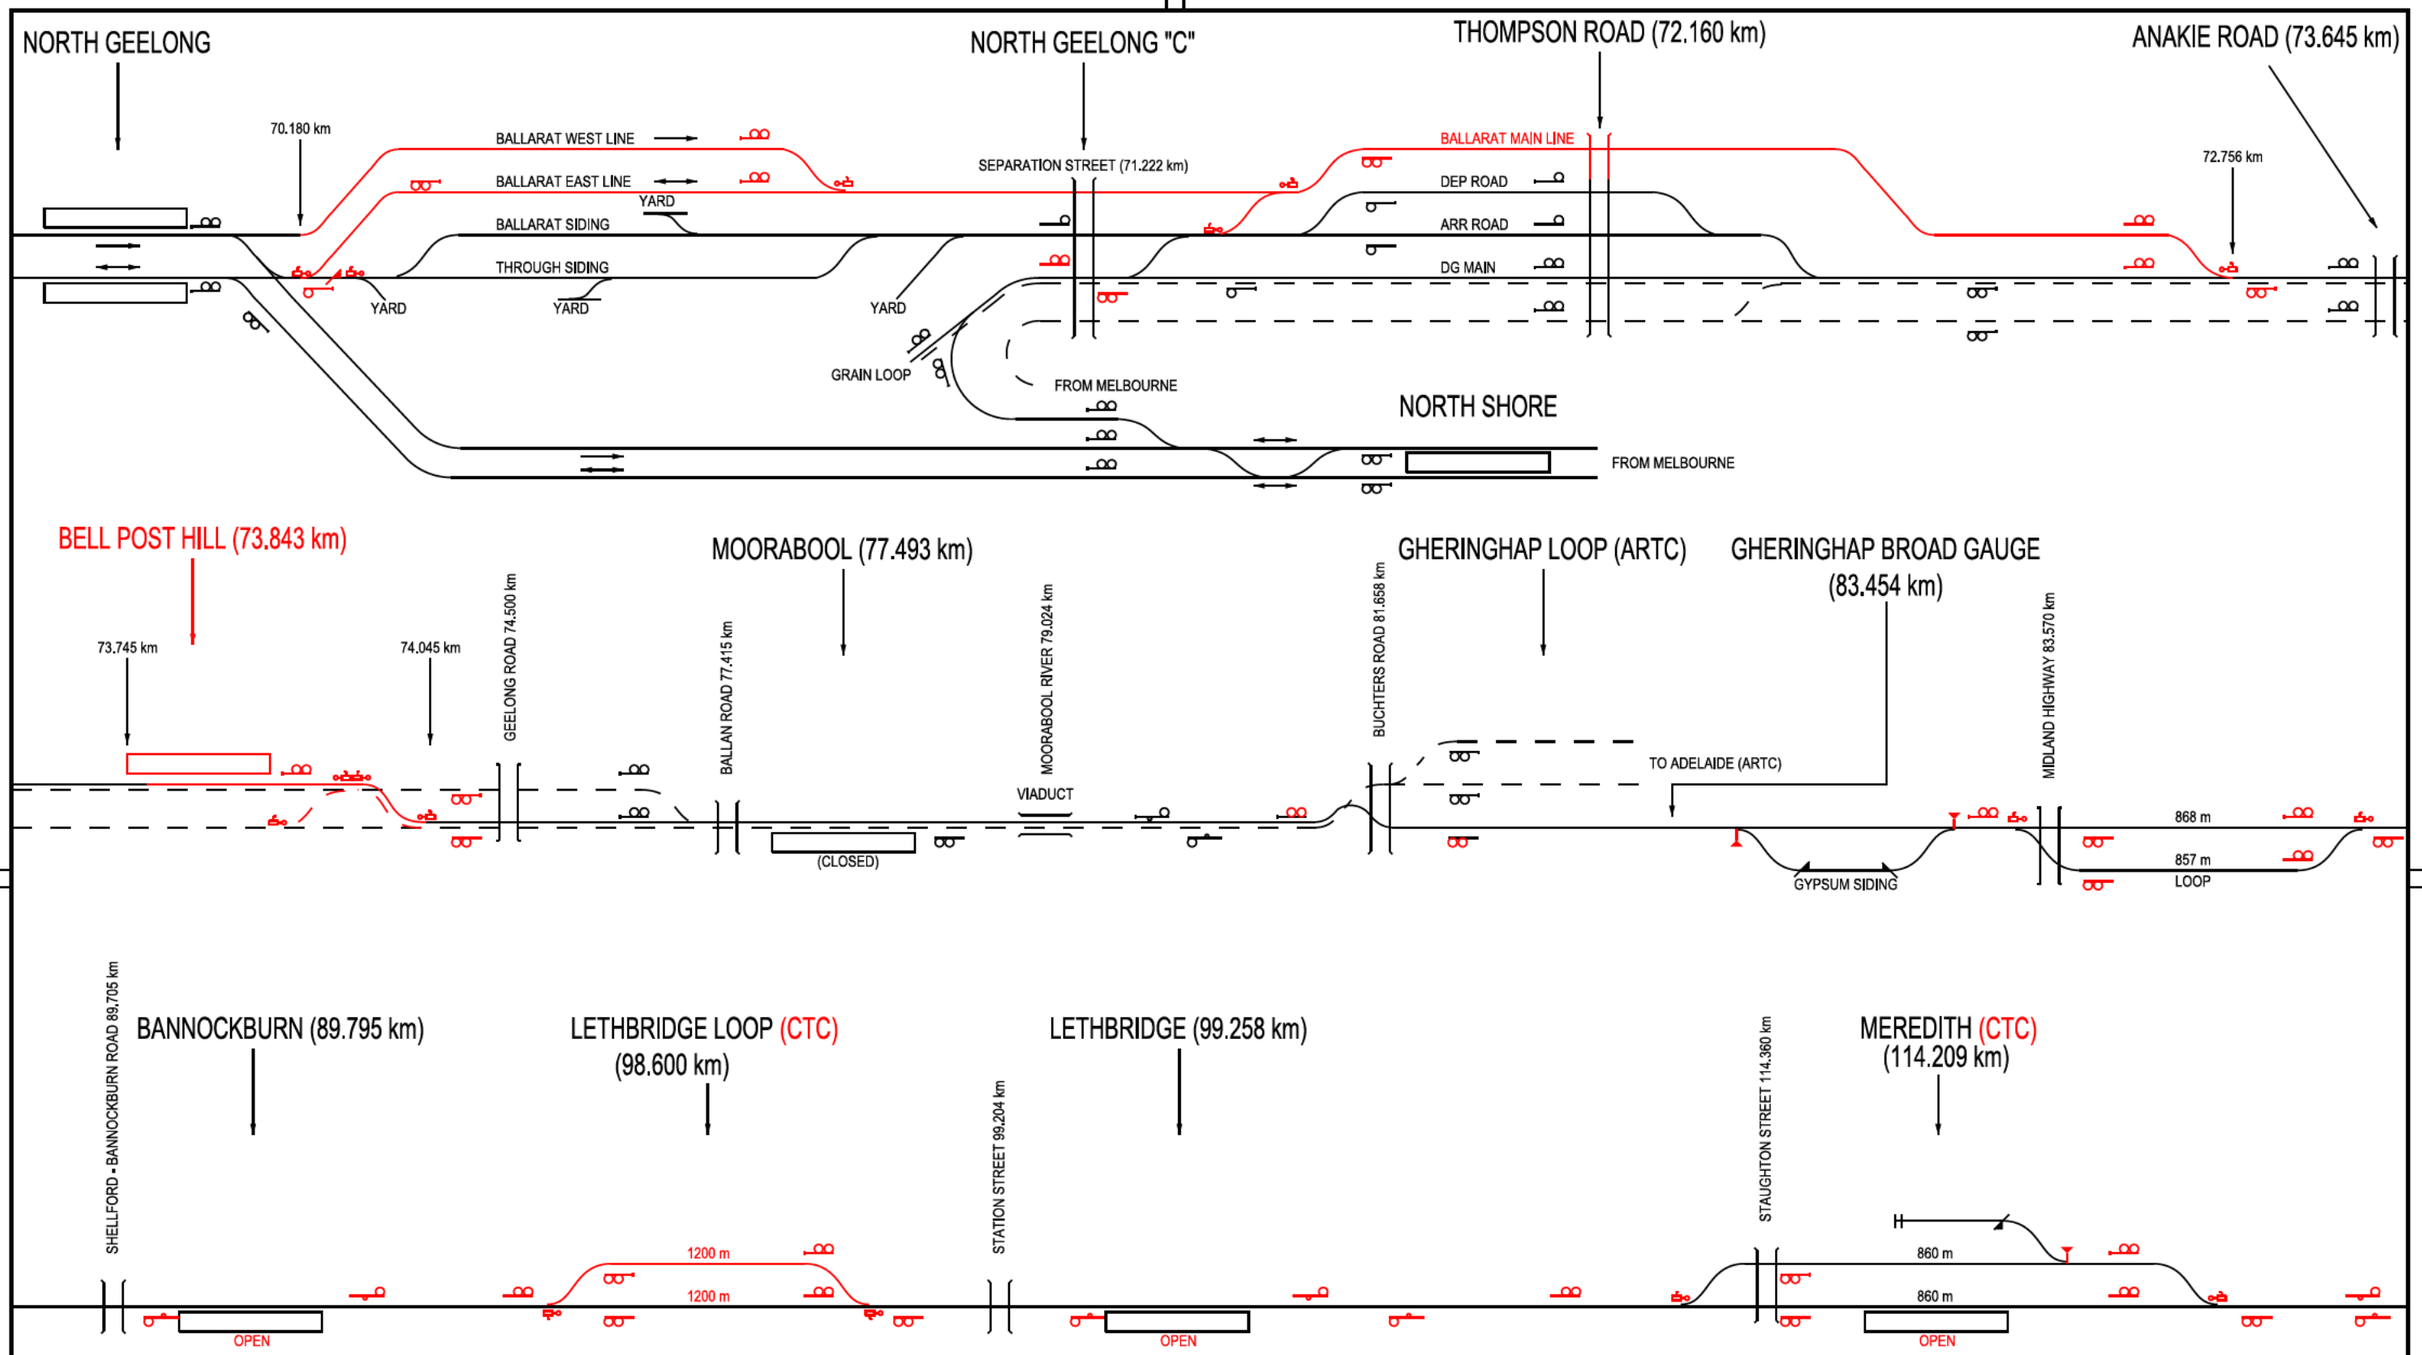

NOTE:

1. REFER TO DRAWING 21826-G-0105 FOR LEGEND

Revised By	In Serv	Rev.	Date	Description	Designed	Checked	Ind. Rev.	Approv.
OPUS RAIL		P4	20/04/12	LOCATION KILOMETERS ADDED	A.J.C.	C.G.		
OPUS RAIL		P3	05/04/12	REVISED LETHBRIDGE LOOP	T.T.	A.J.C.		
OPUS RAIL		P2	27/03/12	FOR DISCUSSION ONLY	A.J.C.	T.T.		A.N.
COFFEY RAIL		P1		ISSUED FOR REPORT	C.G.	A.A.C.		

$TIME$

$DATE$

$FILE$

Consultant

coffey rail

Franchisee / Lessee

State Government Victoria

Department of Transport

This drawing has been prepared by, or compiled from information provided by, persons other than Victrack. To the maximum extent permissible by law, Victrack takes no responsibility for, and makes no representations in relation to, the completeness, accuracy or quality of any information contained in this drawing. Each user of this drawing releases Victrack from all and any loss, damage, cost, expense or liability in relation to the use of, or any reliance on, this drawing or the information contained in it.

All written dimensions take precedence over scaled dimensions.

This drawing is provided only for the information of the person or organisation to whom Victrack provides it. It may not be provided to, or used by, any other person without Victrack's prior written consent.

SIGNALS

GEELONG - BENDIGO

PROPOSED SIGNALLING SCHEME FOR PASSENGER TRAINS GEELONG TO BALLARAT

Up Location	Down Location	Datum
East.	East.	
North.	North.	
ID#	ID#	

VicTrack ACCESS

File Name 21826-G-0101_P4.dgn

Sheet No. 1 of 2

In Serv.

Scale N.T.S

Sheet Size A3

Drawn By	Designed By
B.C.	C.G.
Checked By	Ind. Review
Approved	Approval Date

Drawing Number 21826-G0101

Revision P4