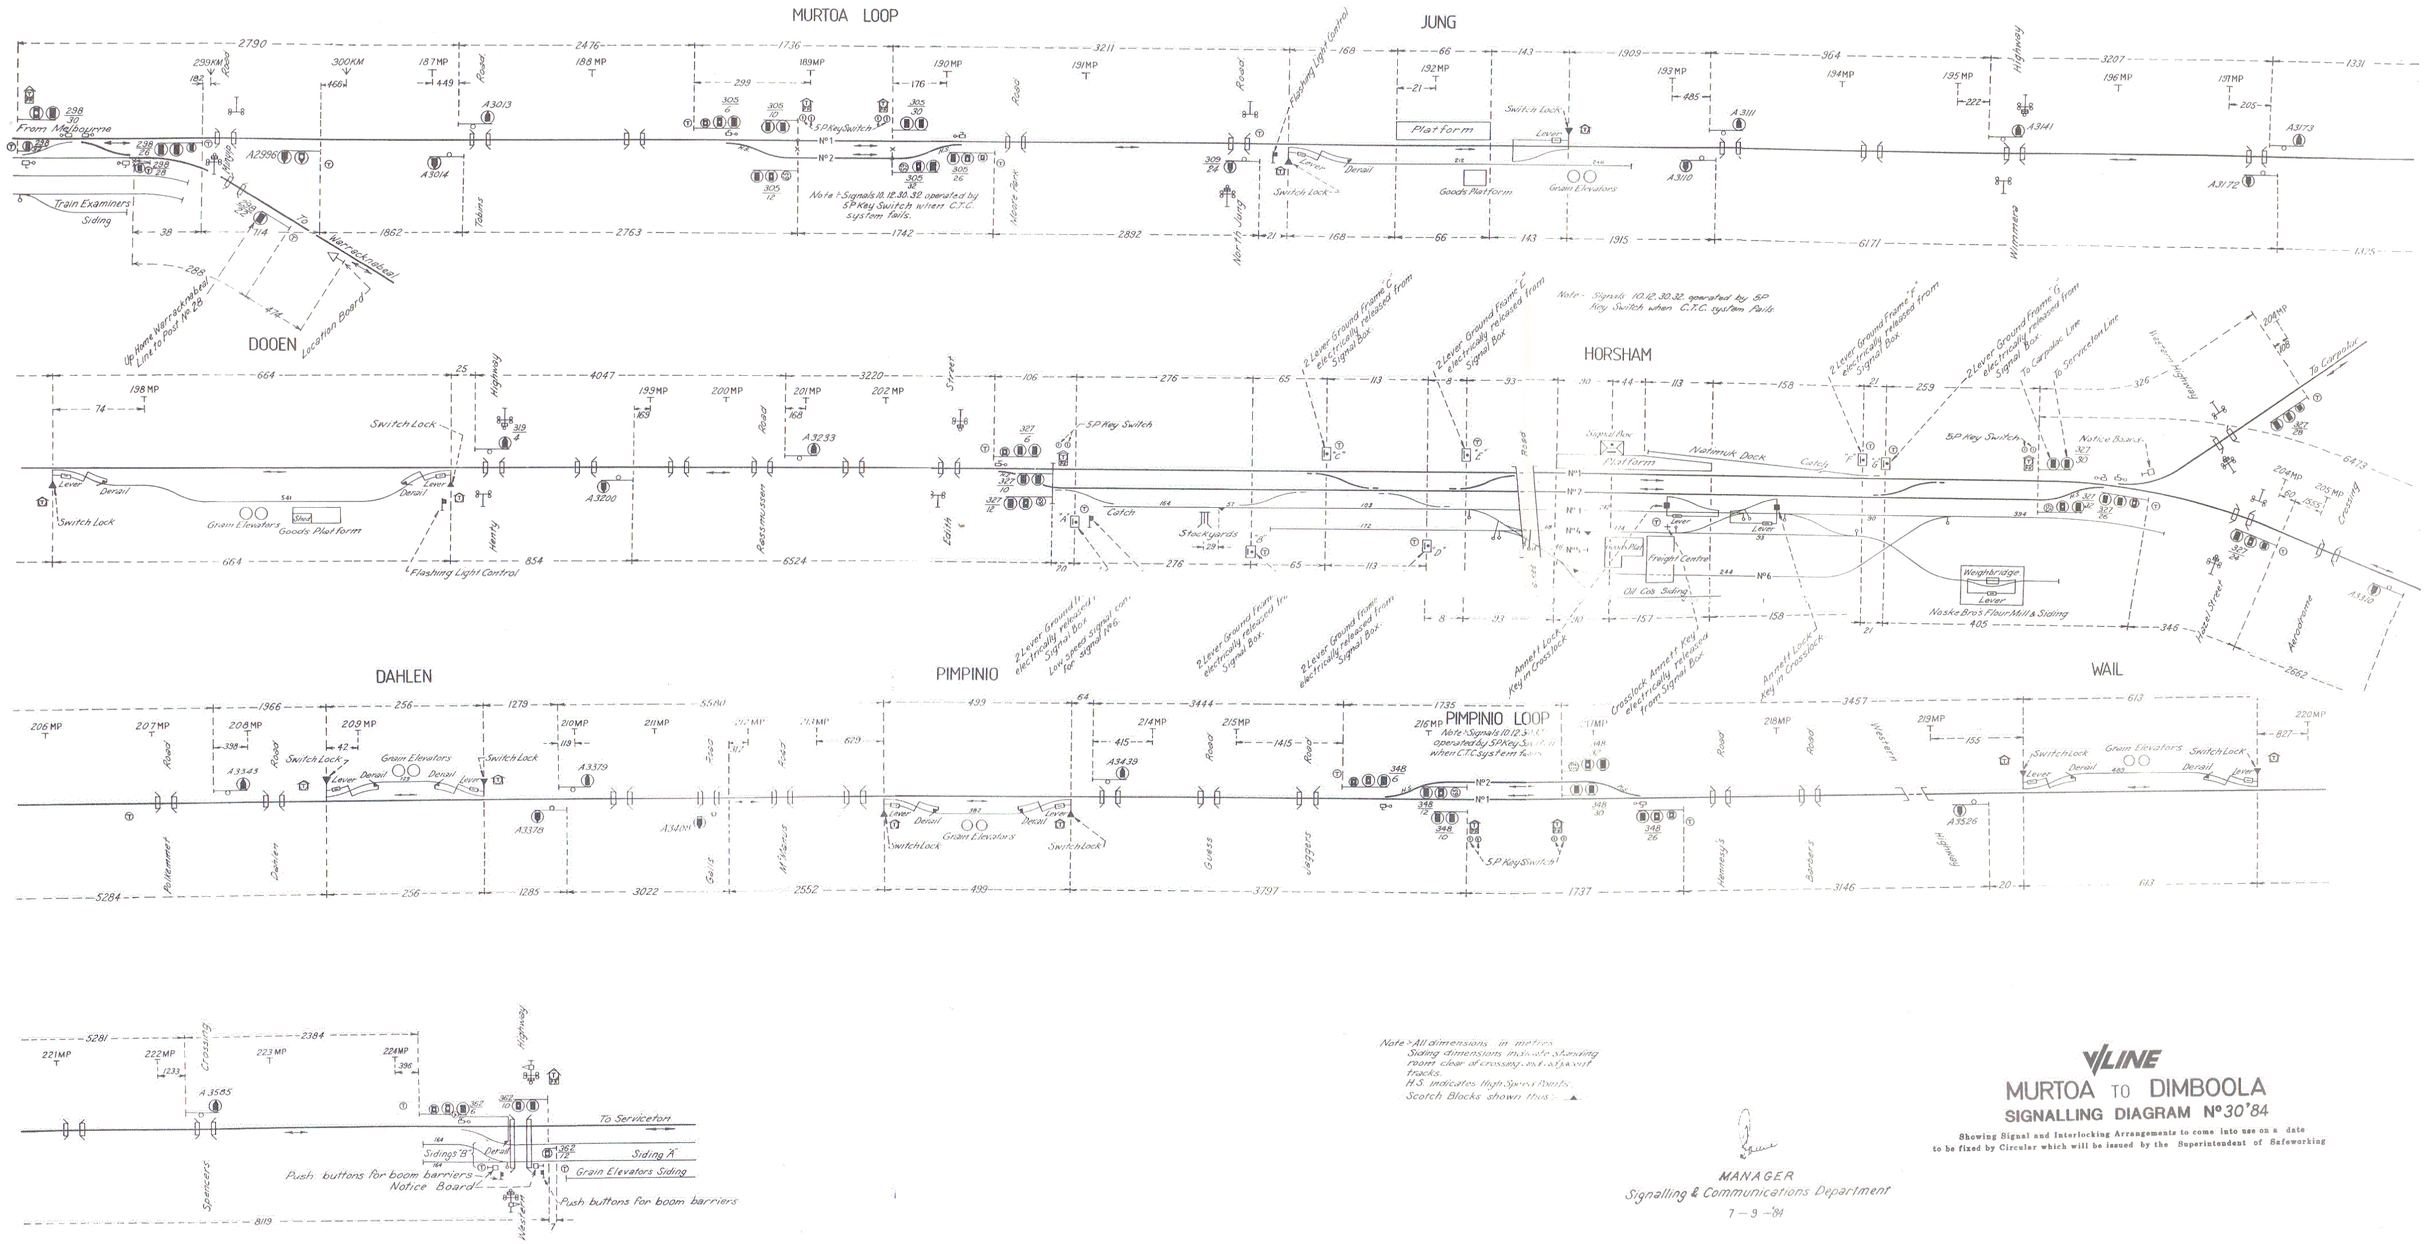

MANAGER
Signalling & Communications Department
7 – 9 – '84

VLINE

MURTOA TO DIMBOOLA

SIGNALLING DIAGRAM Nº 30'84

Showing Signal and Interlocking Arrangements to come into use on a date to be fixed by Circular which will be issued by the Superintendent of Safeworking