Diagram courtesy of David Langley

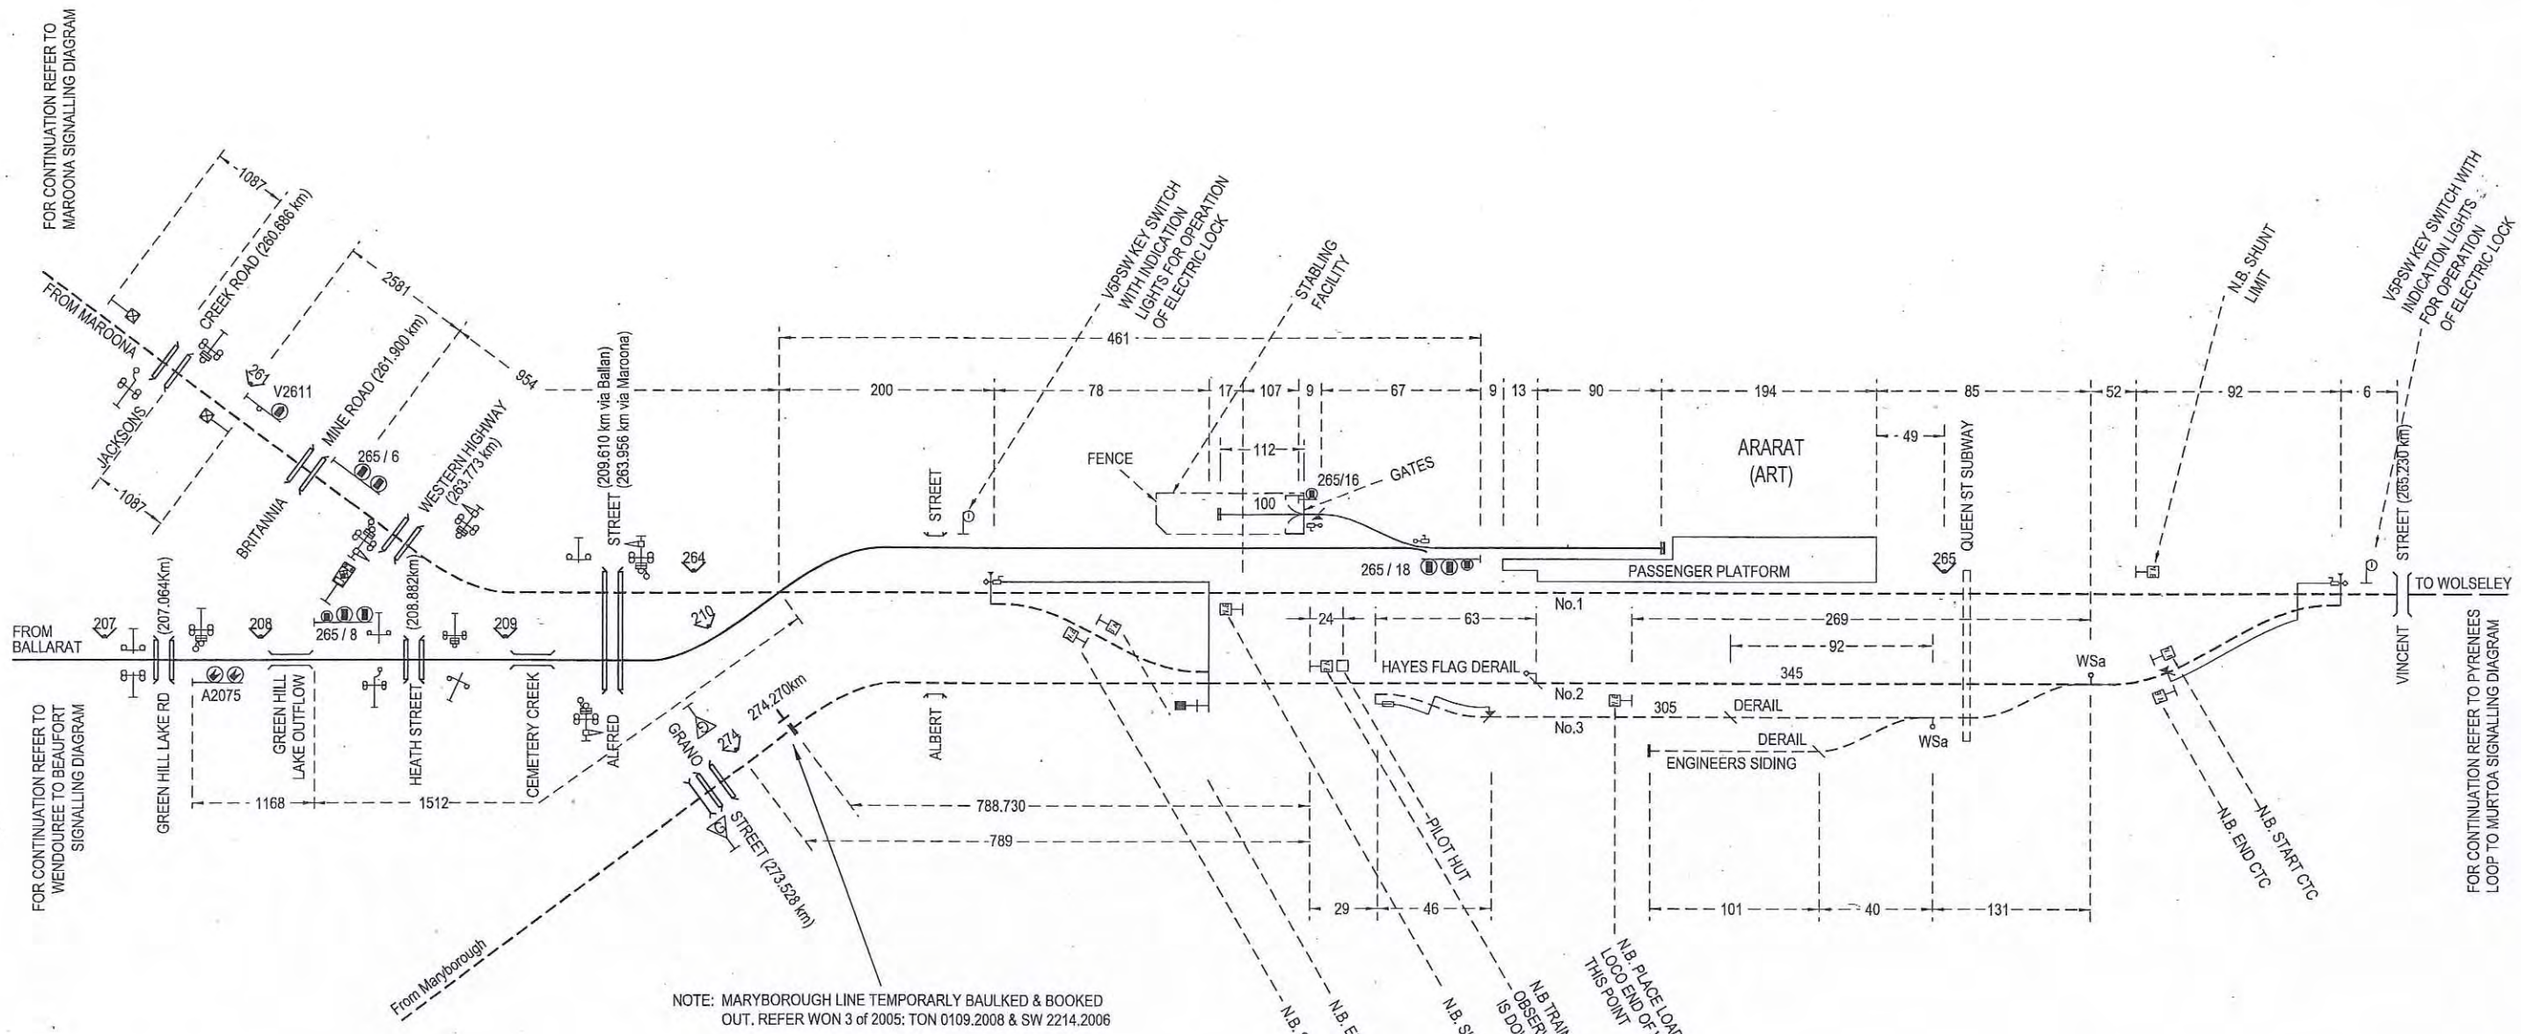

NOTE: MARYBOROUGH LINE TEMPORARLY BAULKED & BOOKED OUT. REFER WON 3 of 2005: TON 0109.2008 & SW 2214.2006

V/Line

ARARAT

SIGNALLING DIAGRAM No: 84/10

(SUPERSEDES 96/06)

Showing Signal and Interlocking Arrangements to come into use on a date to be fixed by circular which will be issued by the Manager Incidents and Safeworking V/Line.

T.BENTLEY
A/MANAGER INCIDENTS & SAFEWORKING
for V/LINE
3/11/2010

ARTC

28/10/2010

G. HARRISON
OPERATIONS SUPPORT MANAGER EAST/WEST
ARTC

ARTC does not approve the drawing, but accepts the drawing based on evidence provided by the "checking & approval" process