B AUGUST 2003
A 17 DECEMBER 2003
D 14 OCTOBER 2004
C 28 JUNE 2005

FORRESTFIELD

DIAGRAM OF SIGNALLING

J. URSICH

Control & Communications Systems Manager

SECTION 6 — 8.7km to 14km
SECTION 8 — 0 to 11.5km

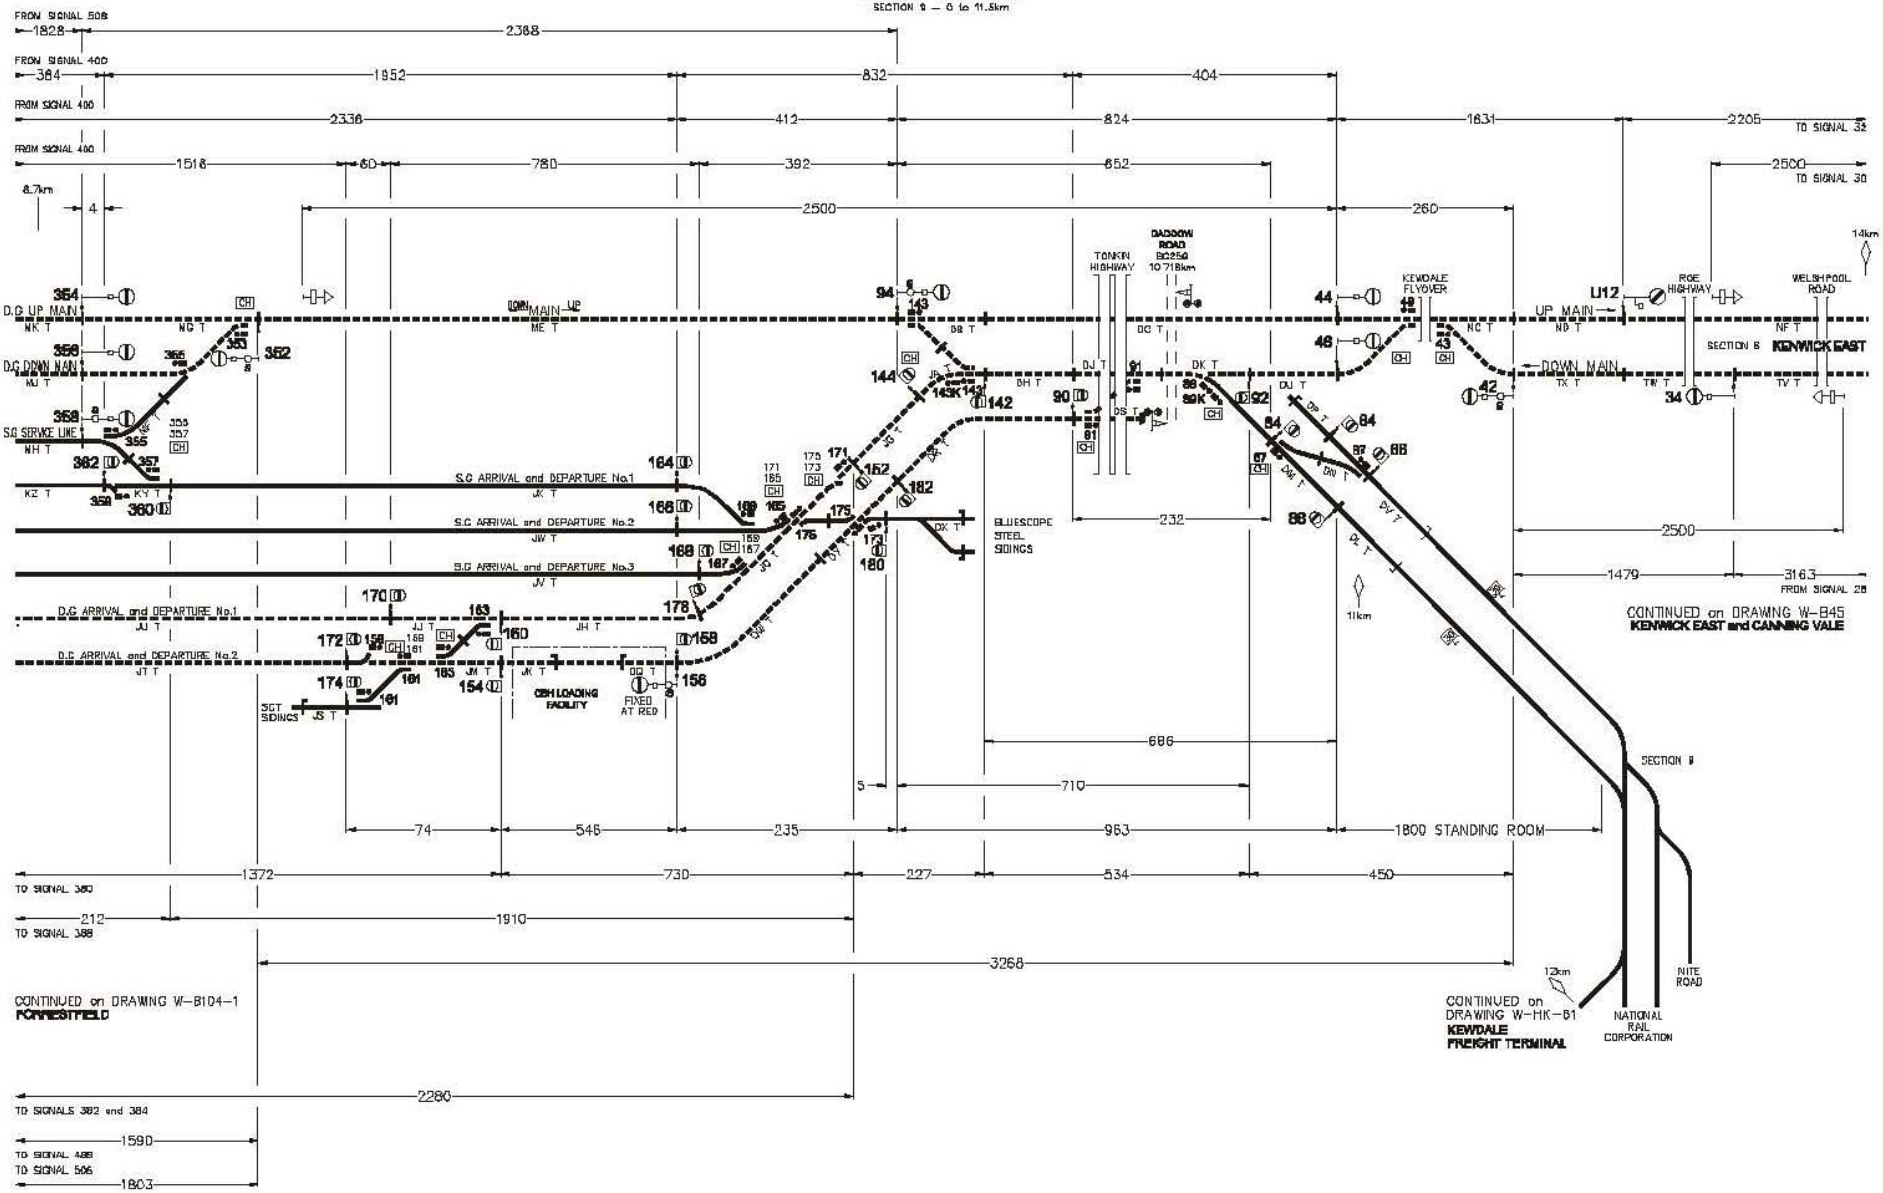

ALL DIMENSIONS IN METRES

NOT TO SCALE

C	ELECTRIC SIG. INTERLOCKING	MM UPDATED
B	D.G. DOWN MAIN SIGNALS	MM ADD
A	KEWDALE YARD EXTENDED	MM ADD
	PUBLISHED	MM ADD

8	CIRCUIT BOOK	8-2 SHEET NUMBER

W-B104-2