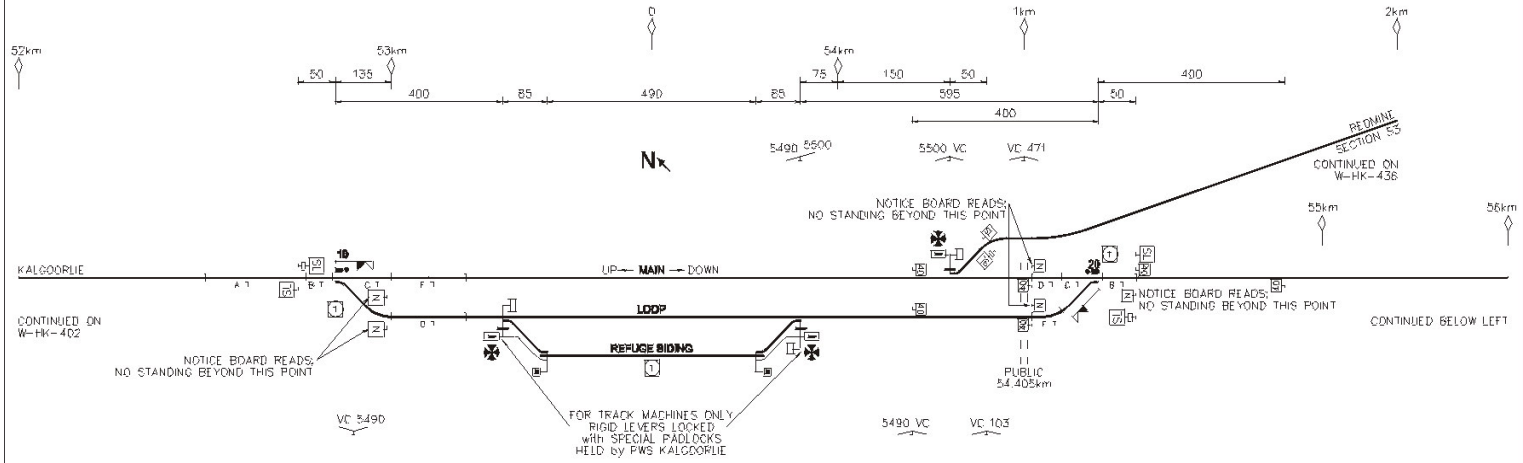

KAMBALDA-WIDGEMOOLTHA ROAD BC372 56.7km | OCCUPATIONAL 56.934km | PRIVATE 57.627km | OCCUPATIONAL 59.891km | OCCUPATIONAL 62.169km | 62.867km | OCCUPATIONAL 65.884km | OCCUPATIONAL 68.312km | 69.754km | OCCUPATIONAL 71.330km | OCCUPATIONAL 73.674km | OCCUPATIONAL 74.944km | 75.929km | LEFROY ROAD 78.288km

ESPERANCE SECTION 51

CONTINUED ABOVE RIGHT

CONTINUED ON W-HK-404

STANDING ROOM	
MAIN	1504
LOOP	1504
REFUGE SIDING	480

SYMBOLS SHOWN ON DRAWING W-80
ALL DIMENSIONS IN METRES

AUTOCAD SCALE=1:1
DATE COMMISSIONED:

DRAWING PREPARATION			
DATE DRAWN 2 JAN 03		DATE APPROVED 28 FEB 94	
DSN AH	DRN APP	CKD NDH	APP PC

AMENDMENT PREPARATION			
DATE	DSN	CKD	APP

KAMBALDA

STATION SKETCH

SECTION 51 - 52km to 80km
SECTION 53 - 0 to 2km

WestNet Rail Control and Communications Systems

Job Number Gig808

ISSUE LIST	CIRCUIT BOOK	SHEET NUMBER	Rev.
-	8	51-4	D

W-HK-403

Blank-A3-55