# ULAN (07)

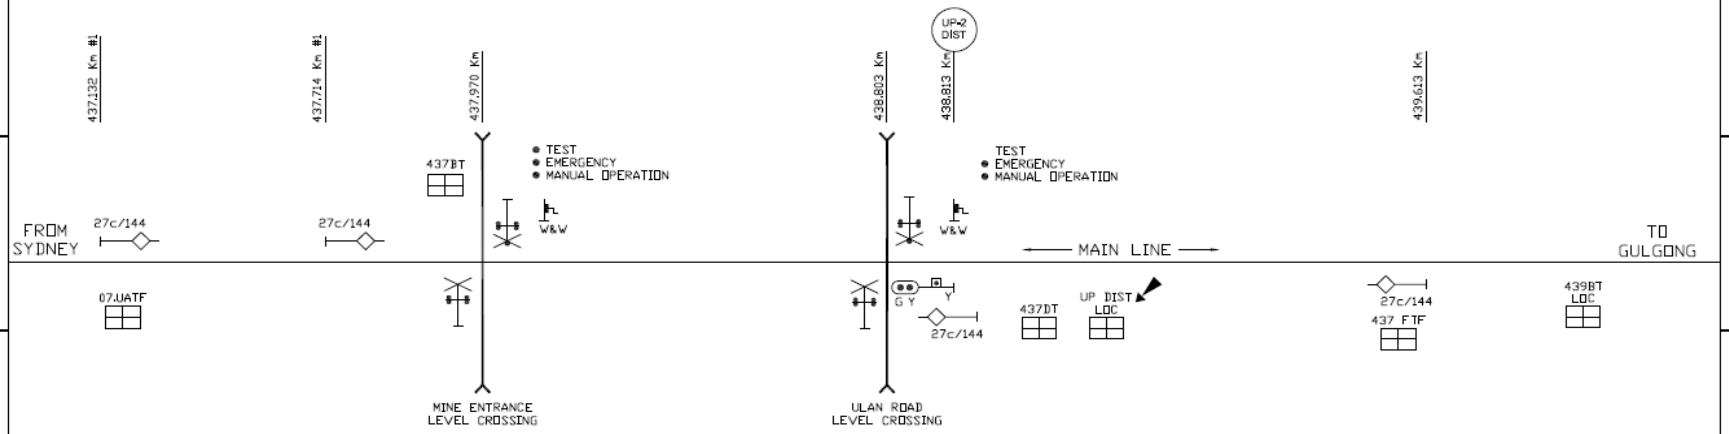


NOTE: #1 Km OF SIGNALS TO BE VERIFIED

| Rev | Date | Revision Description | Drwn. | Auth. |
|---|---|---|---|---|
| 2 | 08/2012 | UPDATED AS PER ARTC MARK UPS DATED 09/2012 RECEIVED FROM KEY [N.HUNT, ULAN] + GULGONG RESIGNALLING JOB NO, AS10115 | KS | |
| 1 | 01/2011 | ULAN - GULGONG RESIGNALLING JOB NO, AS10115 | | |

Designed by:

| | | | |
|---|---|---|---|
| Scale | NTS | Dated | Date Certified |
| Designed | TONY.MCLACHLAN | 01/06/11 | |
| Drawn | K.SETHI | 01/06/11 | |
| Checked | --- | --- | Certified |

ARTC
AUSTRALIAN RAIL TRACK CORPORATION LTD

273_DD_03

TITLE
ULAN
SIGNALLING ARRANGEMENT

Sheet No.
3 of 3