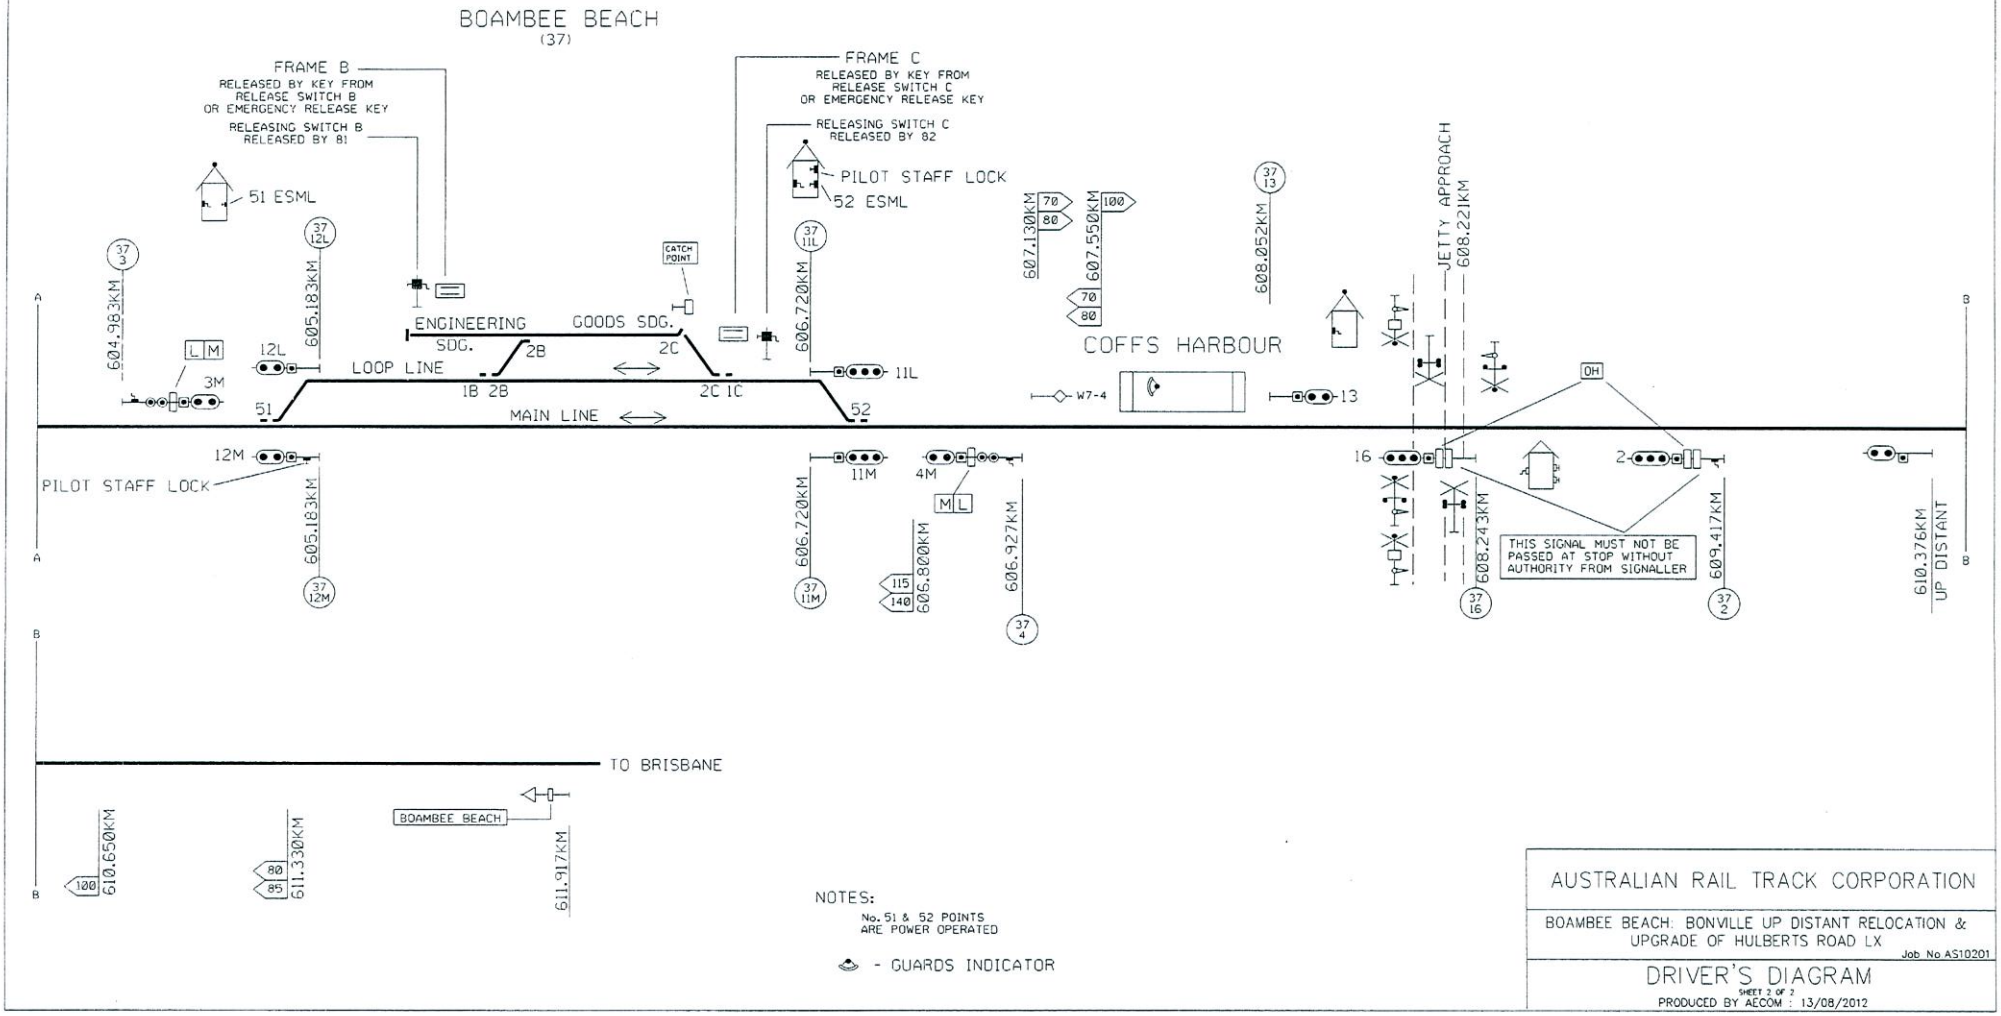

NOTES:

No. 51 & 52 POINTS ARE POWER OPERATED

- GUARDS INDICATOR

AUSTRALIAN RAIL TRACK CORPORATION

BOAMBEE BEACH: BONVILLE UP DISTANT RELOCATION & UPGRADE OF HULBERTS ROAD LX

Job No. AS10201

DRIVER'S DIAGRAM

SHEET 2 OF 2

PRODUCED BY AECOM : 13/08/2012