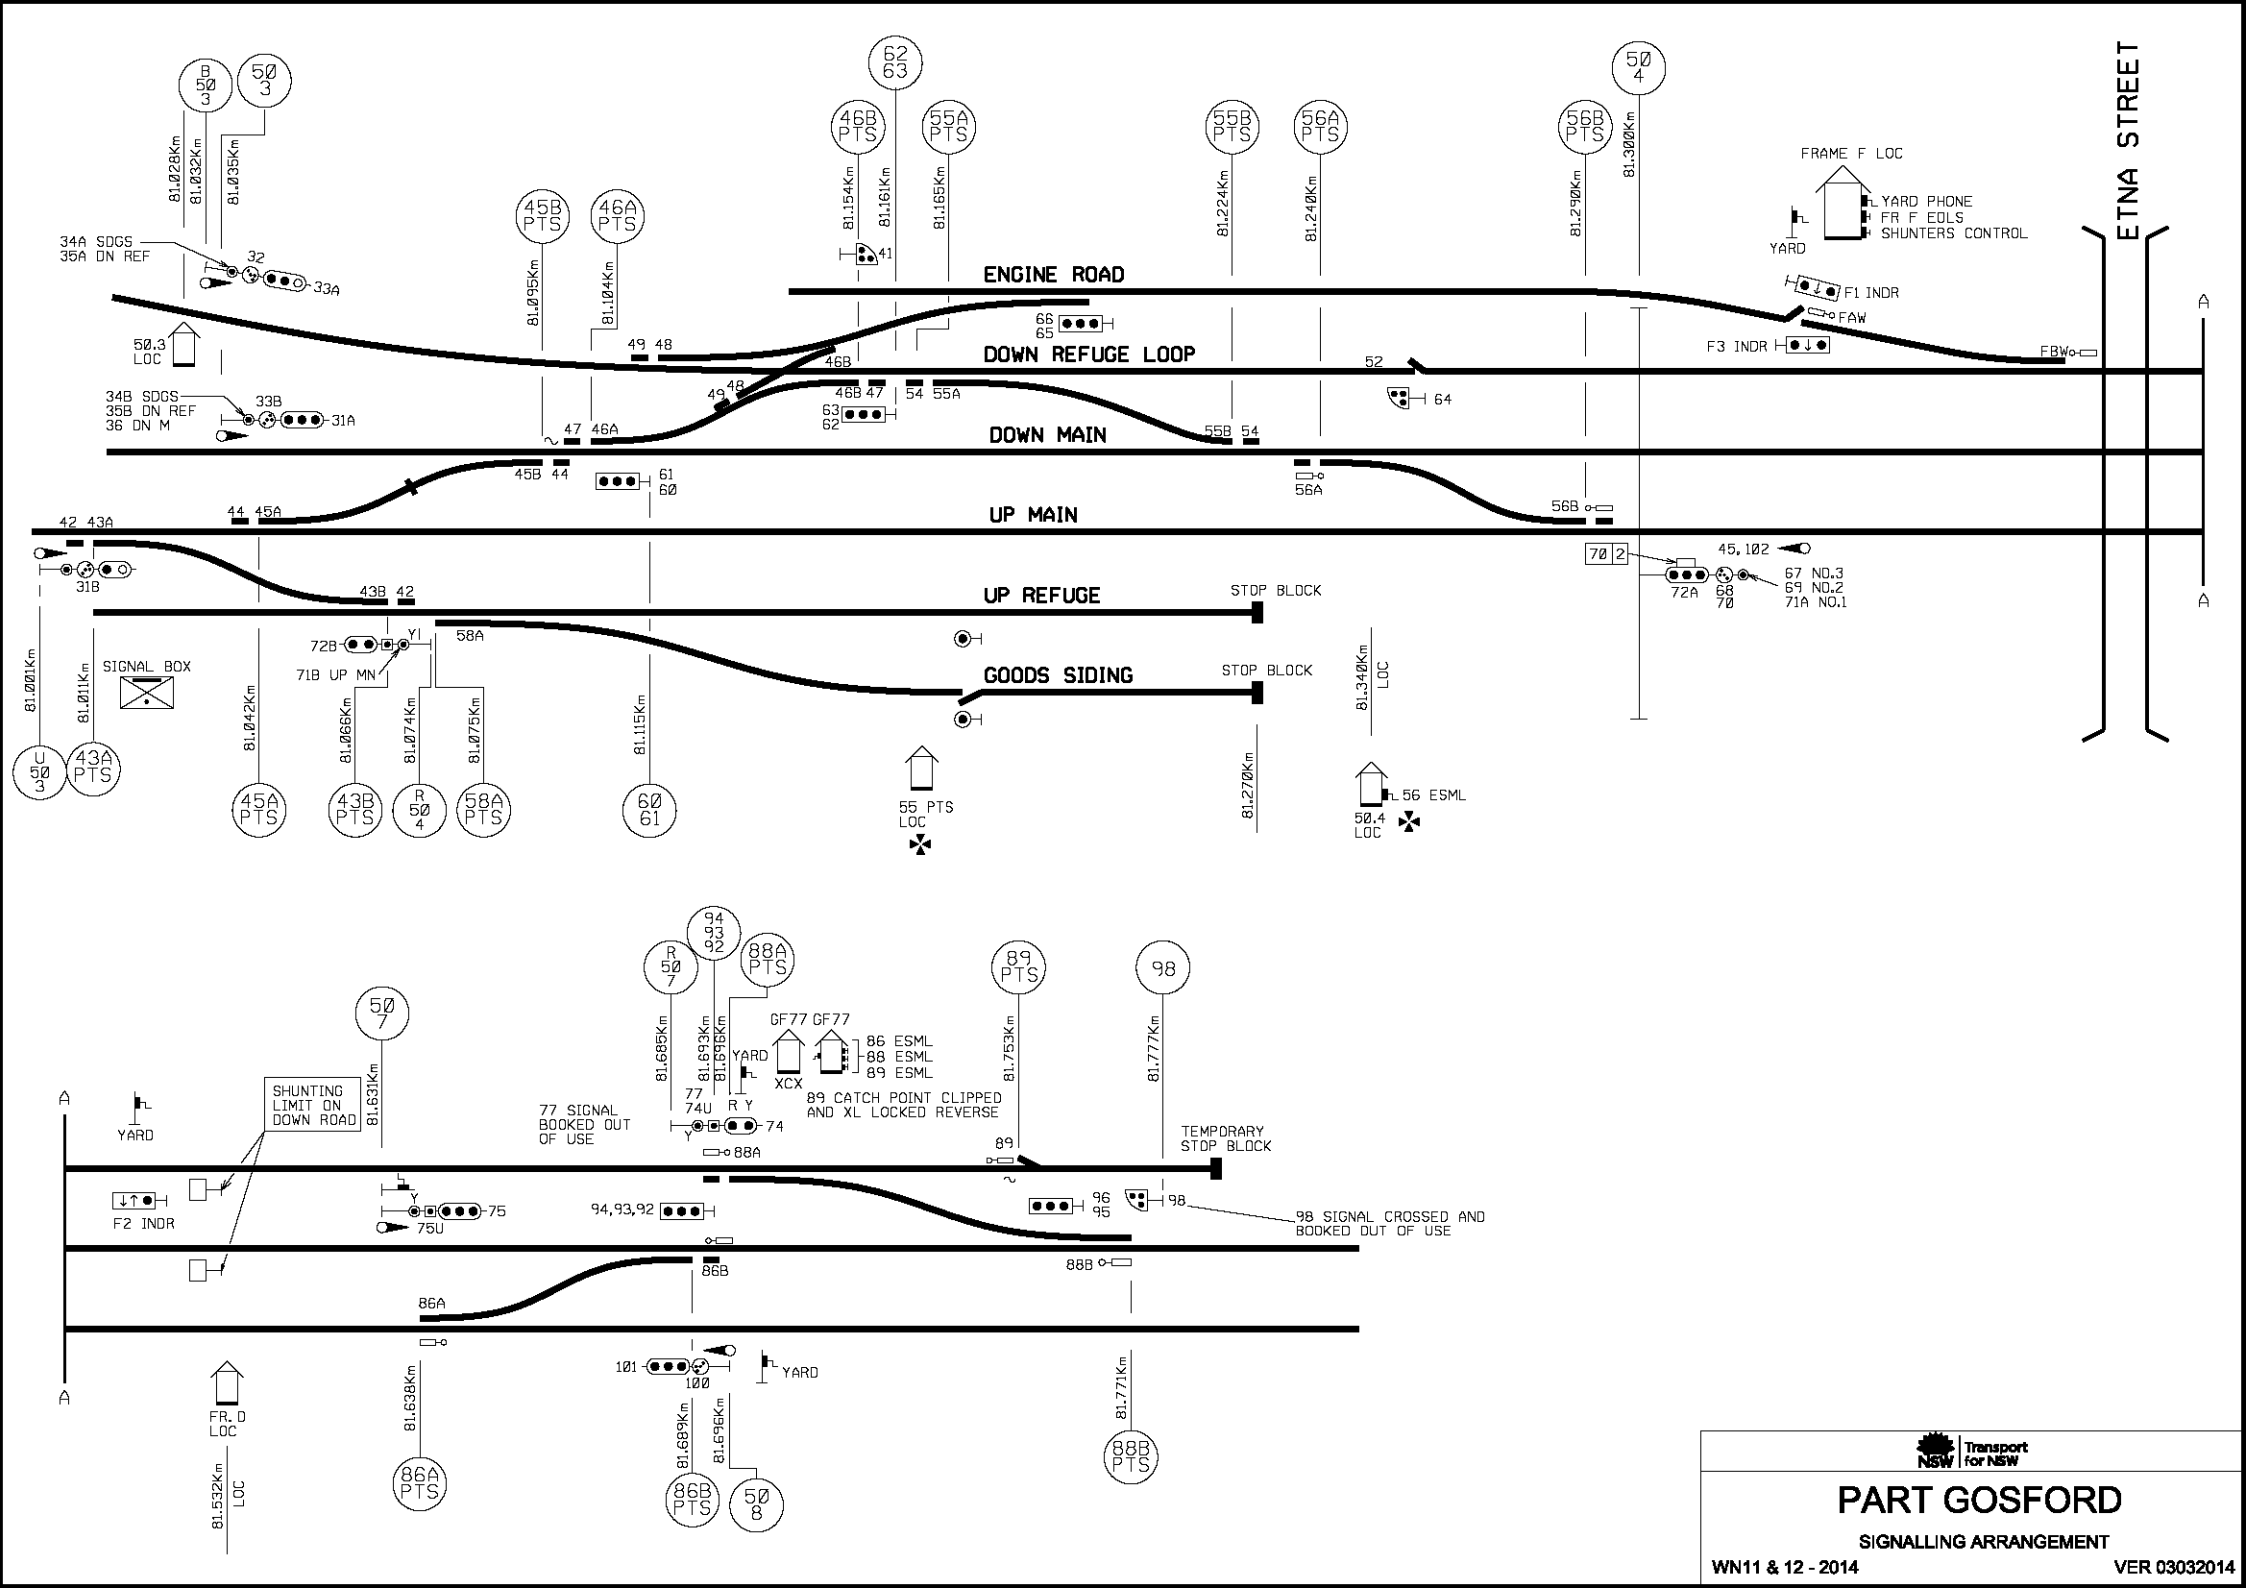
ETNA STREET
ENGINE ROAD
DOWN REFUGE LOOP
DOWN MAIN
UP MAIN
UP REFUGE
GOODS SIDING
STOP BLOCK
SIGNAL BOX
FRAME F LOC
YARD PHONE
FR F EDLS
SHUNTERS CONTROL
F1 INDR
FAW
F3 INDR
FBW
34A SDGS
35A DN REF
34B SDGS
35B DN REF
36 DN M
50.3 LOC
55 PTS LOC
50.4 LOC
56 ESML
67 NO.3
69 NO.2
71A NO.1
71B UP MN
SHUNTING LIMIT ON DOWN ROAD
77 SIGNAL BOOKED OUT OF USE
89 CATCH POINT CLIPPED AND XL LOCKED REVERSE
86 ESML
88 ESML
89 ESML
TEMPORARY STOP BLOCK
98 SIGNAL CROSSED AND BOOKED OUT OF USE
F2 INDR
FR. D LOC
81.532Km LOC
81.340Km LOC
Transport for NSW
PART GOSFORD
SIGNALLING ARRANGEMENT
WN11 & 12 - 2014
VER 03032014