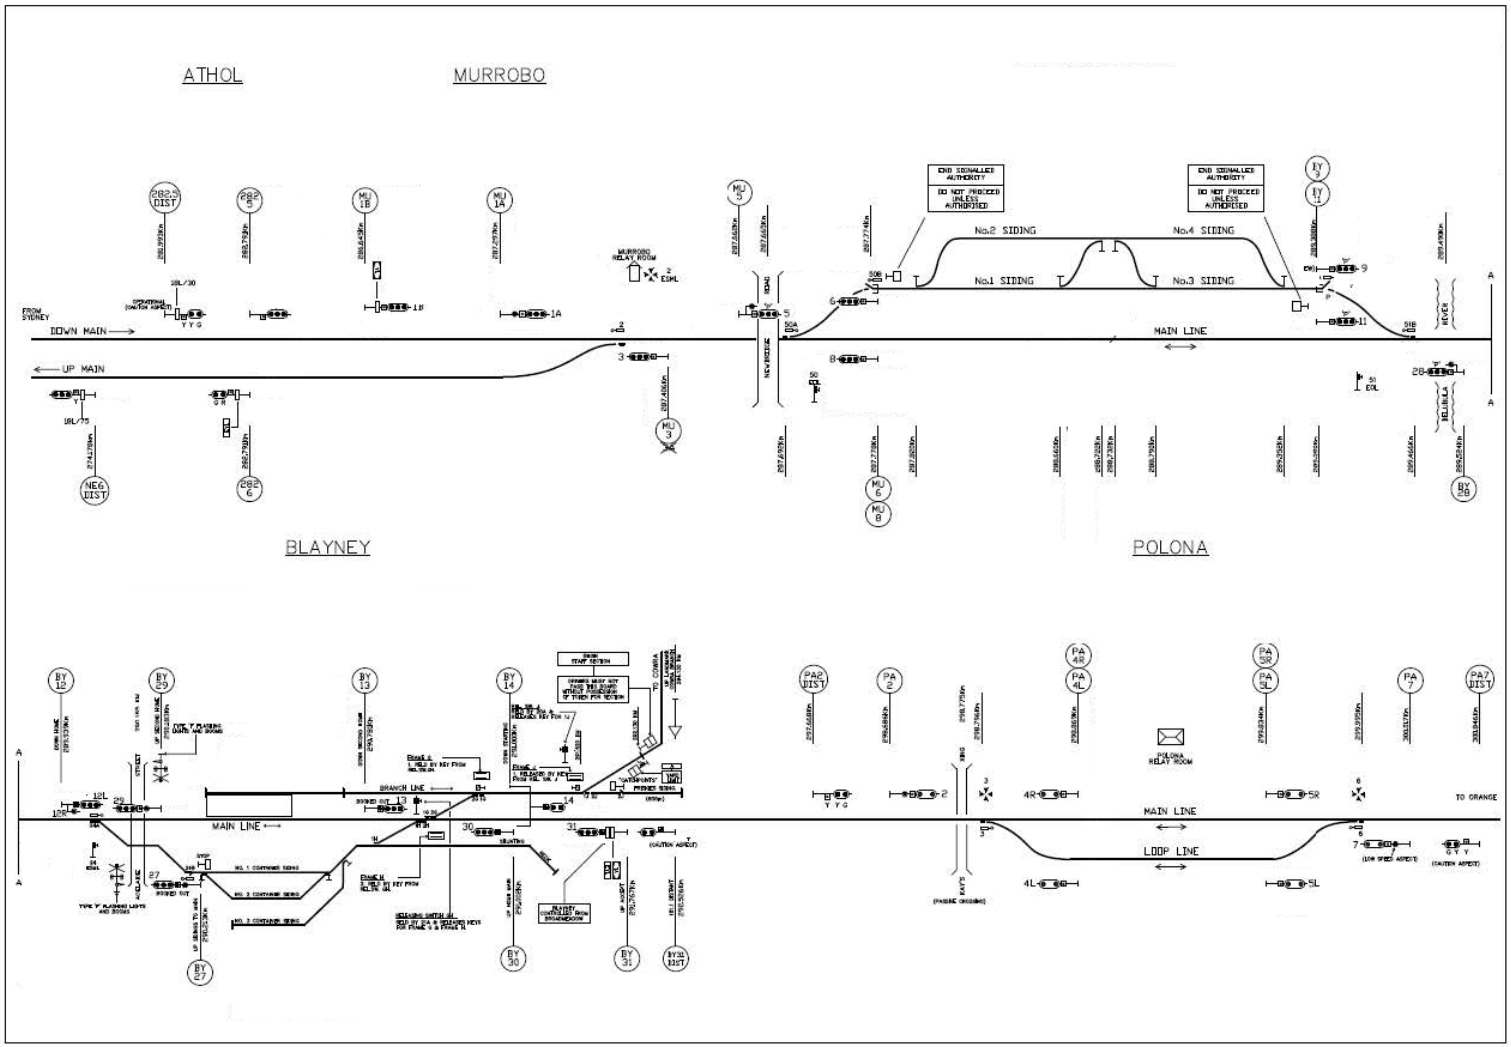
ATHOL
MURROBO
BLAYNEY
POLONA
FROM SYDNEY
DOWN MAIN
UP MAIN
MAIN LINE
No.2 SIDING
No.4 SIDING
No.1 SIDING
No.3 SIDING
END SIGNALLED AUTHORITY
DO NOT PROCEED UNLESS AUTHORISED
MURROBO RELAY ROOM
NEVERDIE
BELUBULA
RIVER
BRANCH LINE
LOOP LINE
TO COBAR
TO ORANGE
POLONA RELAY ROOM