Diagram courtesy of Bob Ward

RIVERTON

— DIAGRAM OF SIGNALS —
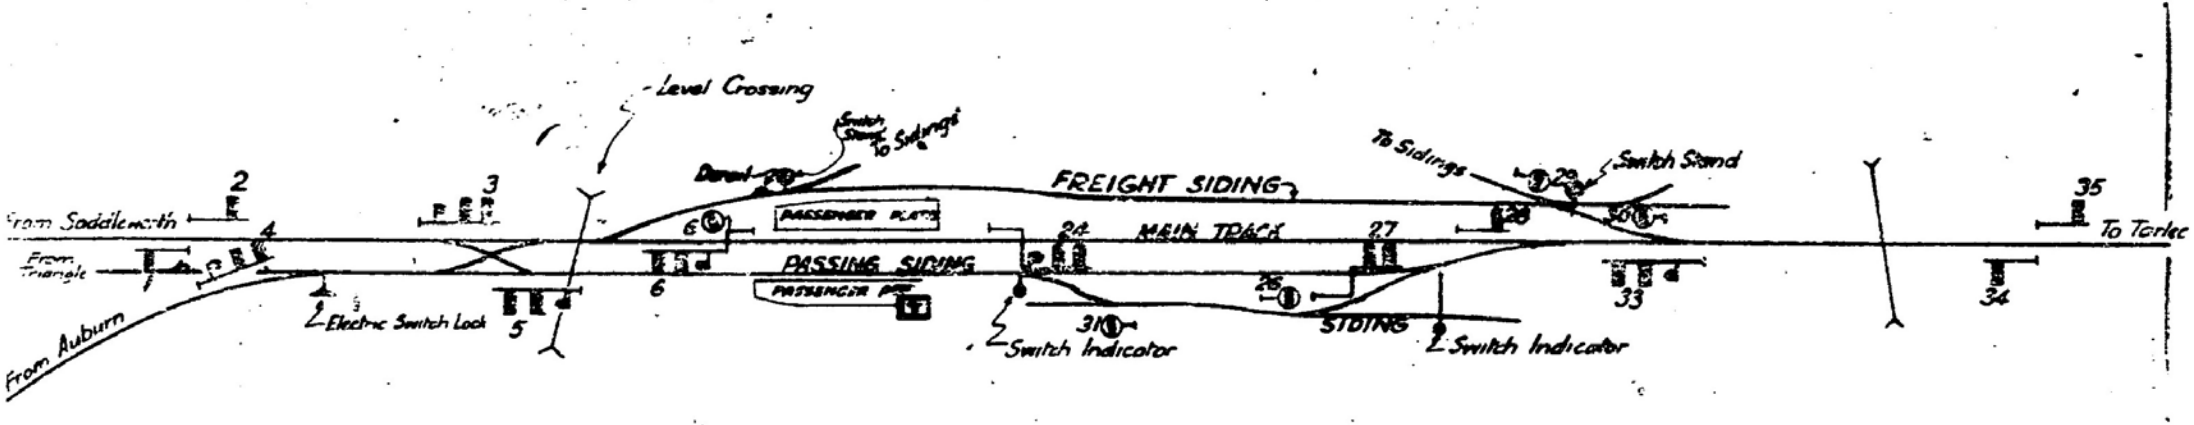
— To accompany Signal Notice N° 383. —