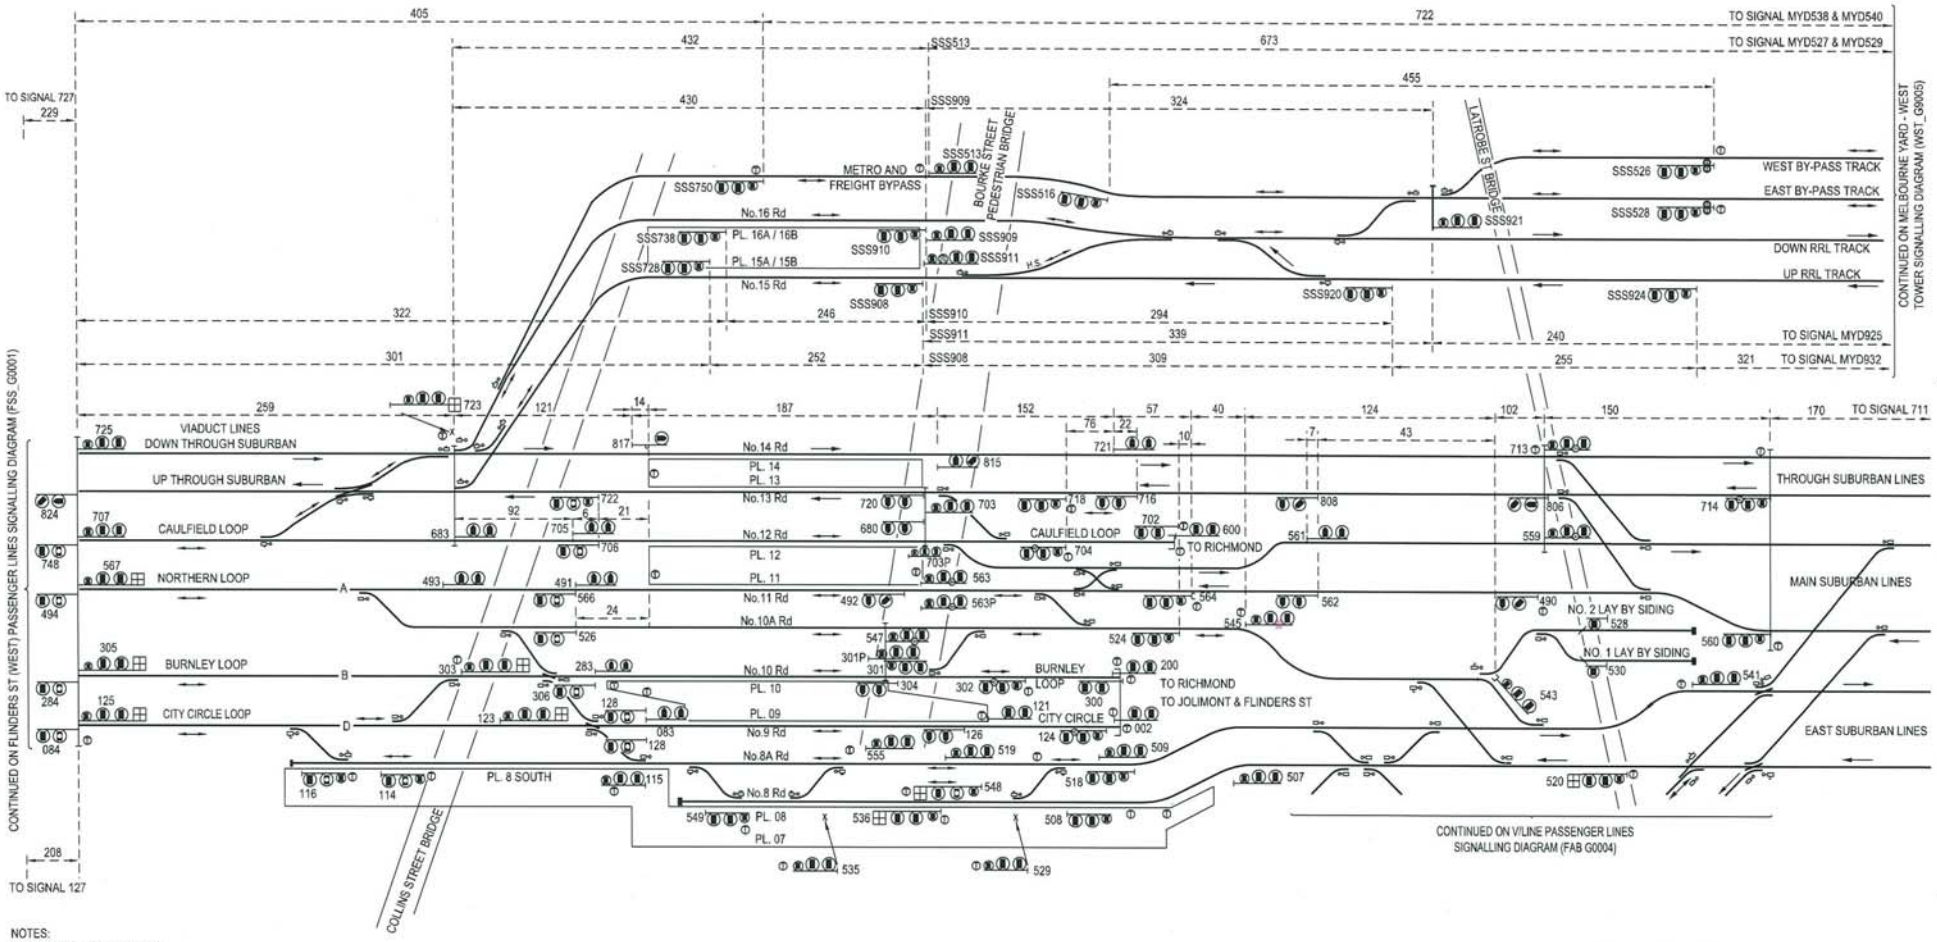

NOTES:
ALL DIMENSIONS IN METRES
SIDING DIMENSIONS INDICATE STANDING ROOM
SIGNAL TILT MAST SHOWN THUS

METRO

TREVOR WYATT
RAIL SAFETY MANAGER
METRO TRAINS MELBOURNE

V/Line

RUPERT CAPPER
MANAGER - SYSTEMS & SAFEWORKING
V/LINE

SOUTHERN CROSS
MTM PASSENGER LINES
SIGNALLING DIAGRAM No: 68/14

SUPERSEDES PART 14/14

Showing Signal and Interlocking Arrangements to come into use on a date to be fixed by circular which will be jointly issued by the Head of Operational Rail Safety (Metro Trains Melbourne) and the Manager - Systems & Safeworking (V/Line)