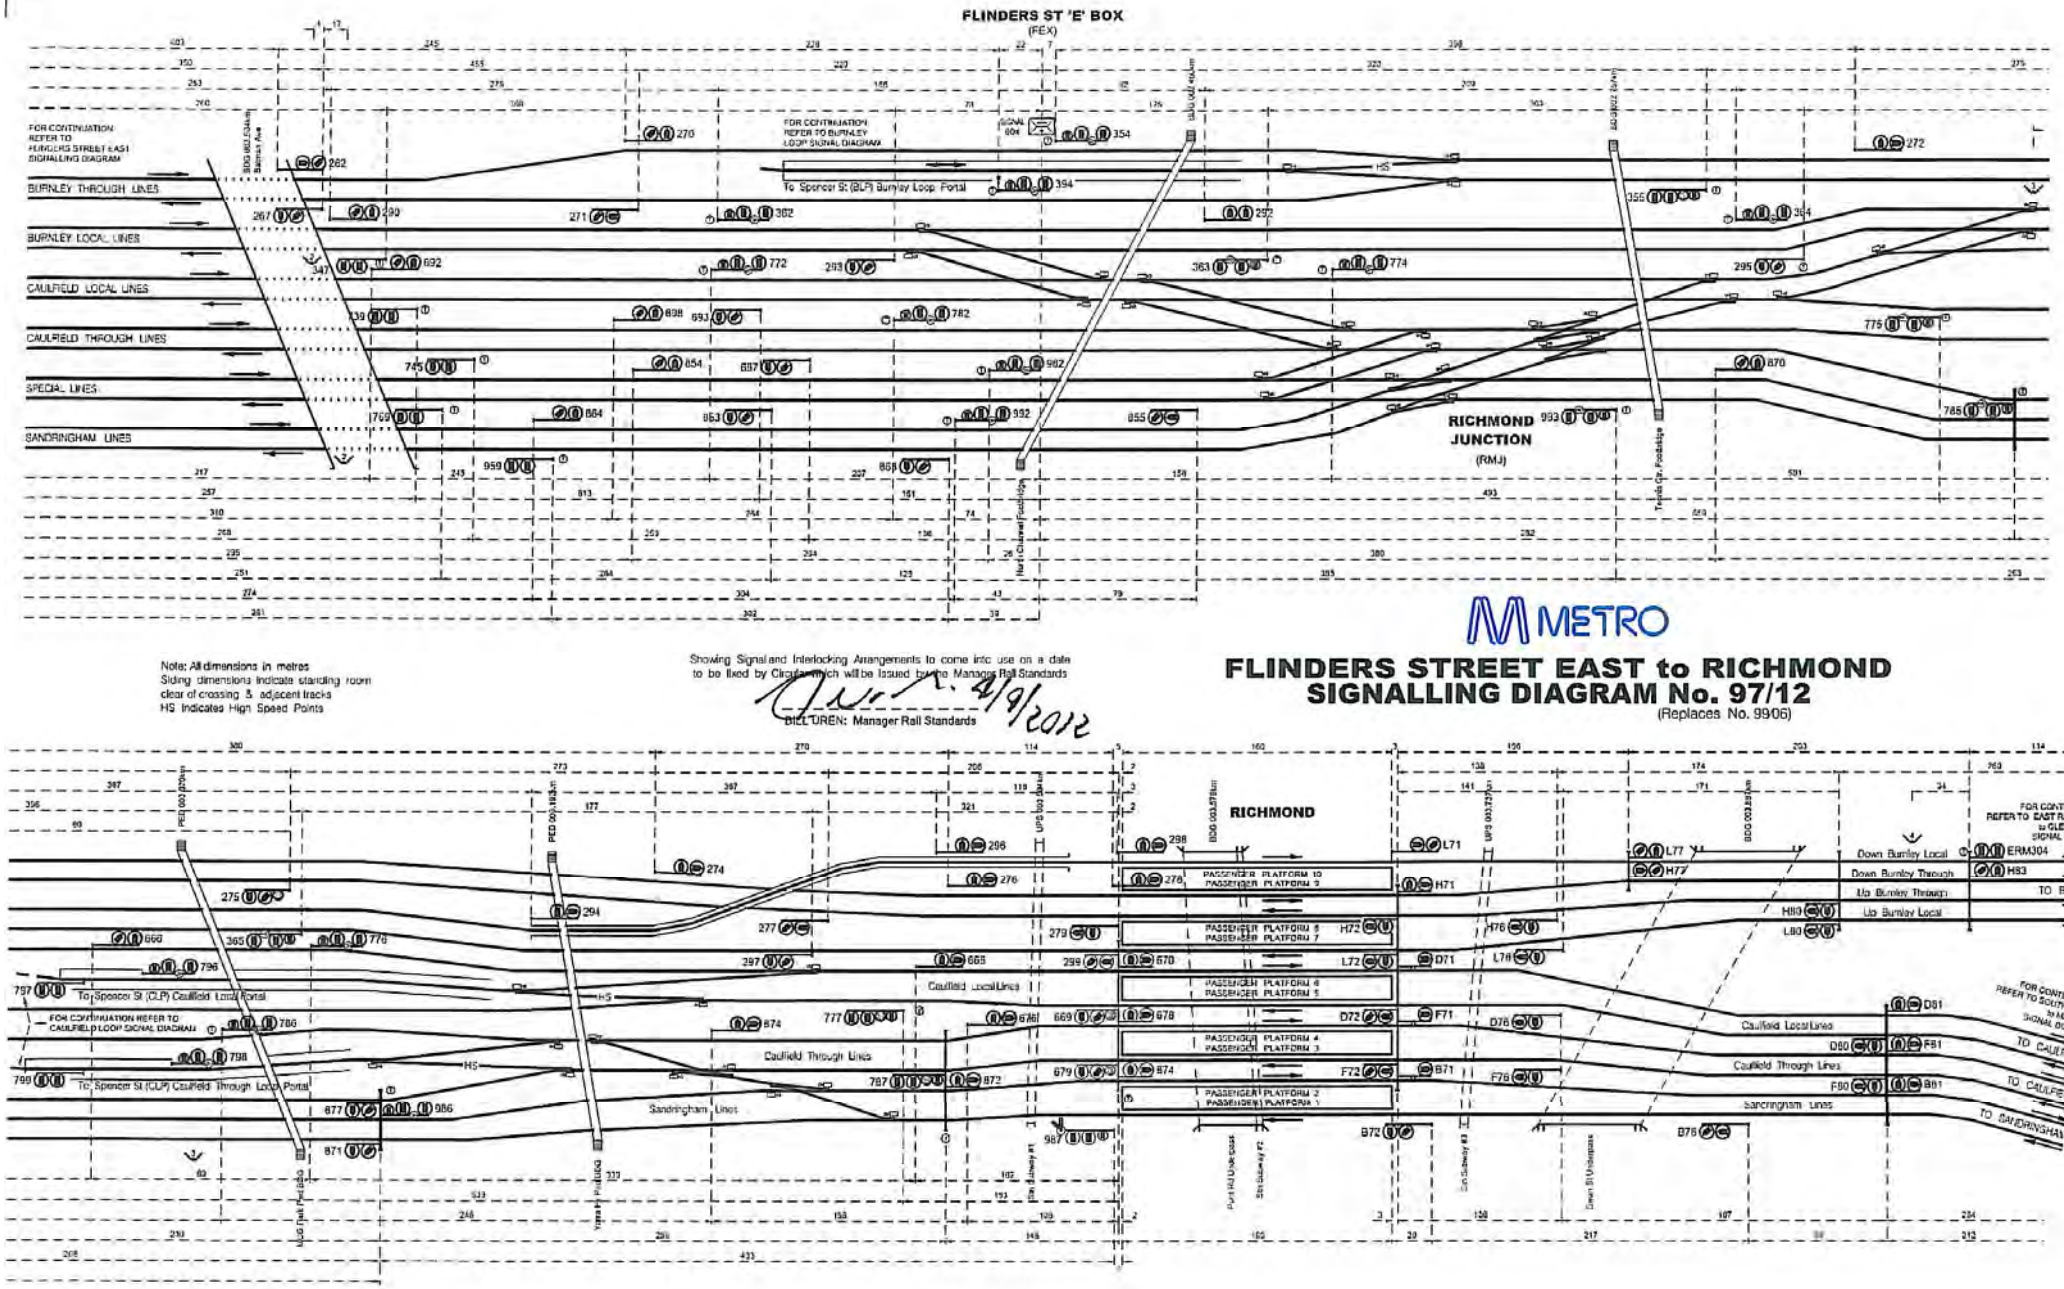

Note: All dimensions in metres
Sliding dimensions indicate standing room clear of crossing & adjacent tracks
HS Indicates High Speed Points

Showing Signal and Interlocking Arrangements to come into use on a date to be fixed by Circular which will be issued by the Manager Rail Standards

4/9/2012

BILL UREN: Manager Rail Standards

METRO

FLINDERS STREET EAST to RICHMOND SIGNALLING DIAGRAM No. 97/12

(Replaces No. 9906)