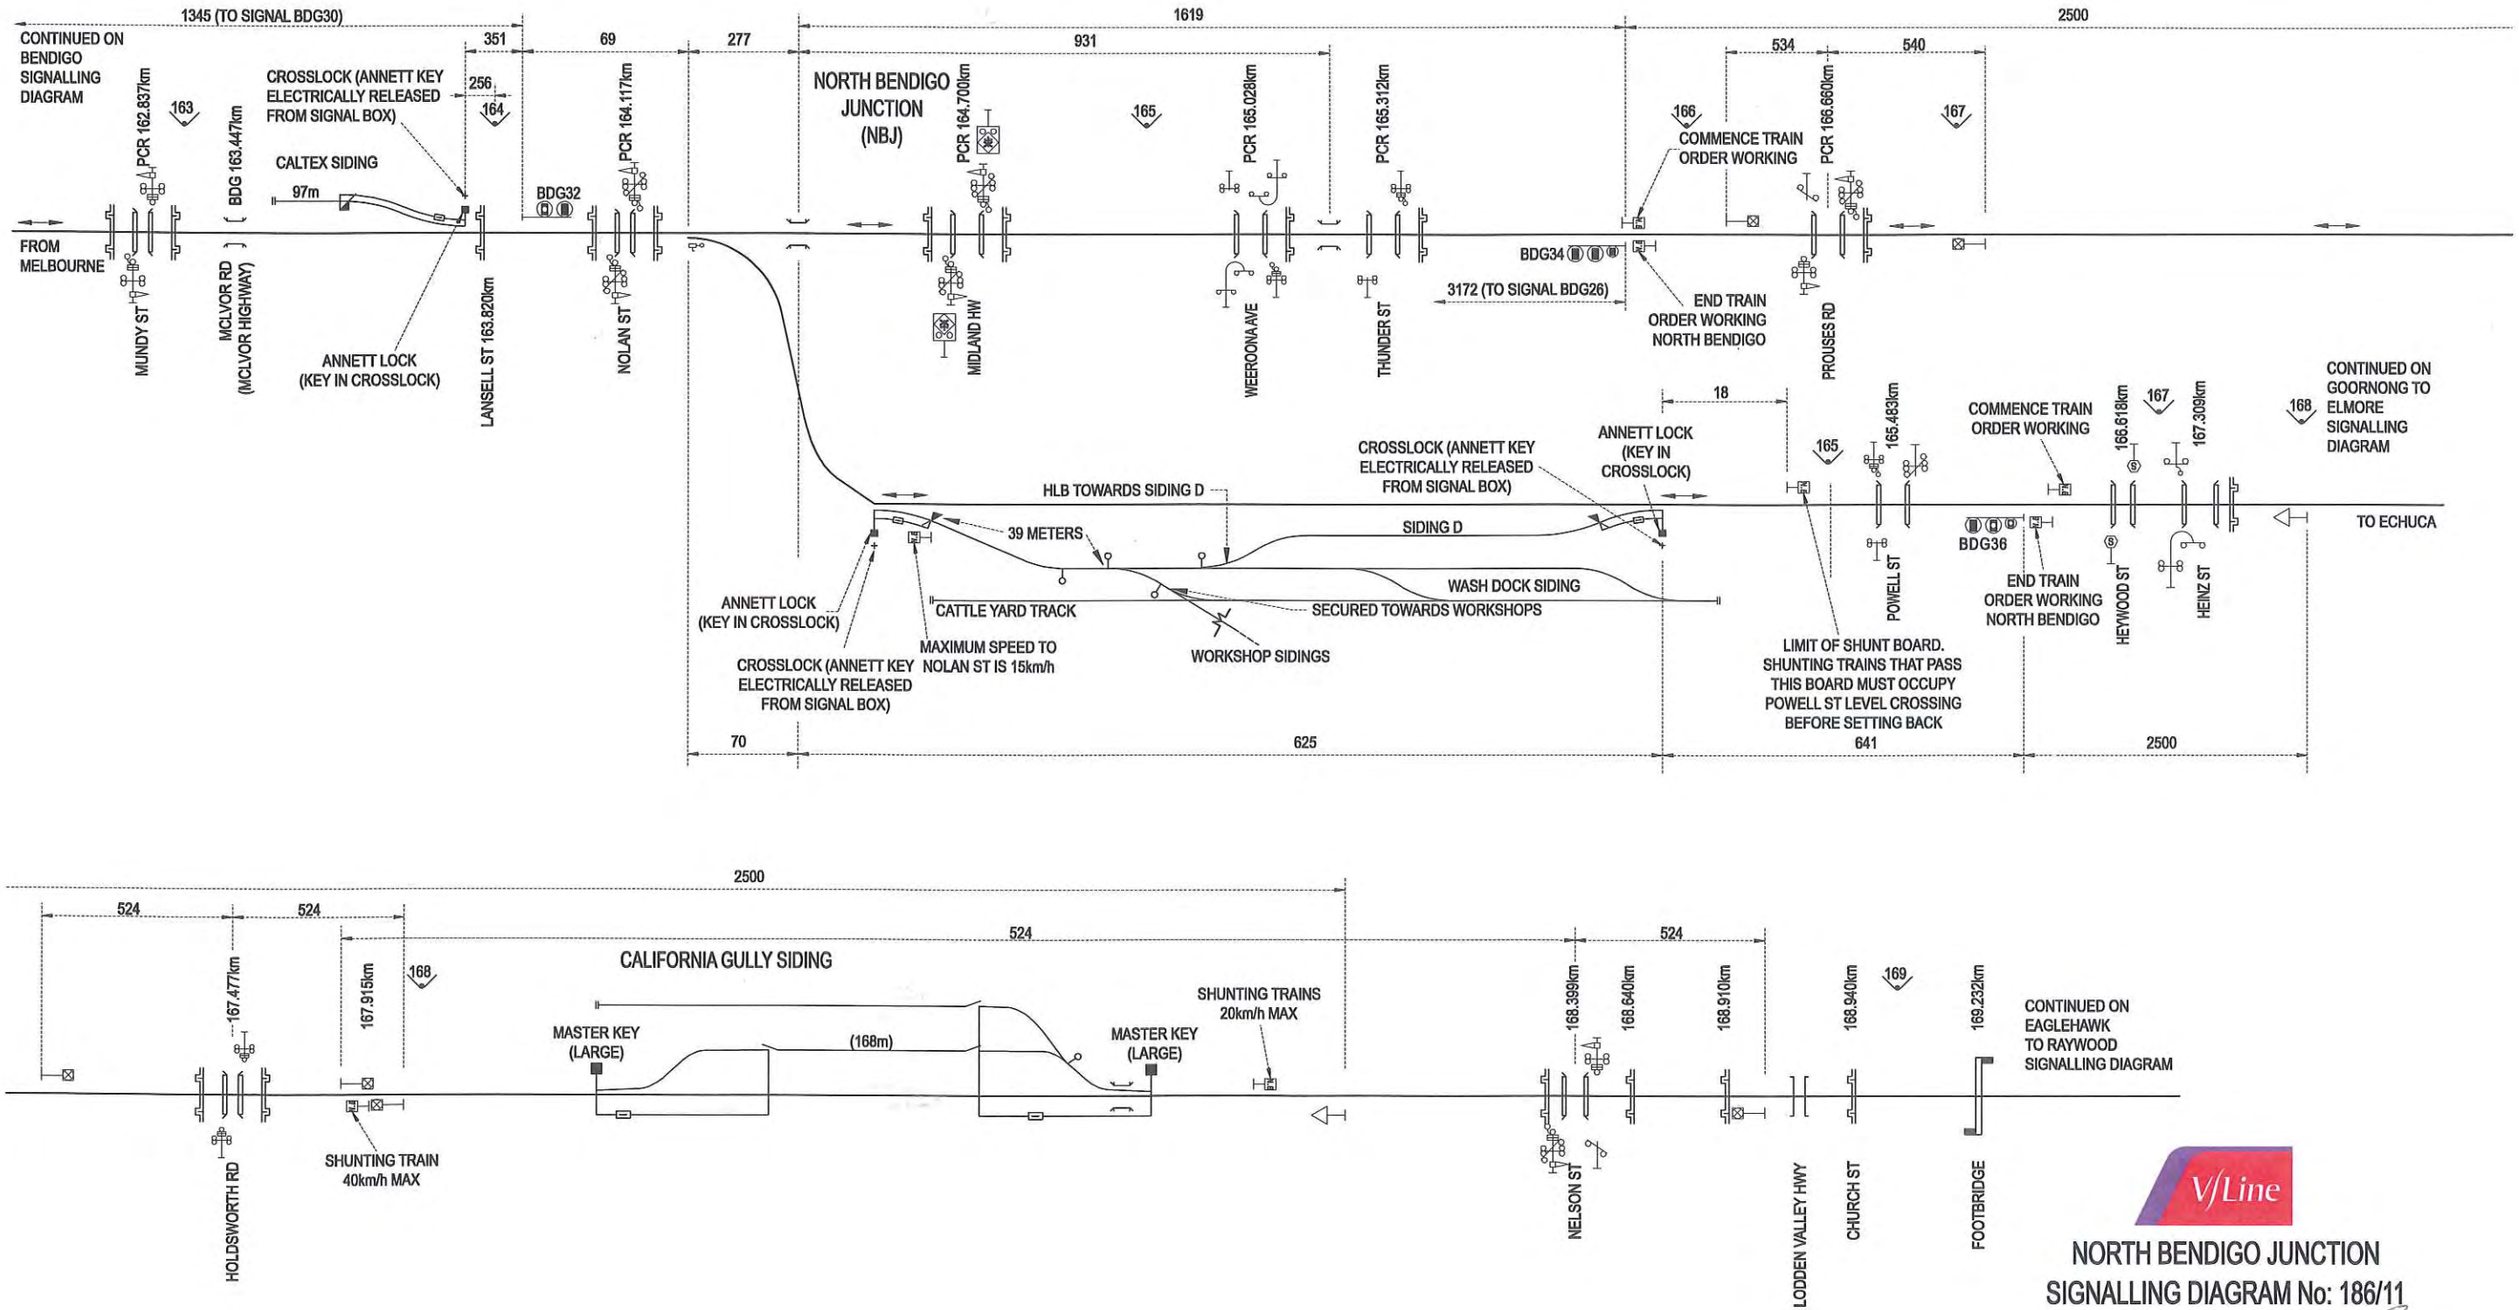

V/Line

NORTH BENDIGO JUNCTION SIGNALLING DIAGRAM No: 186/11

(SUPERSEDES 74/11)

Showing Signal and Interlocking Arrangements to come into use on a date which will be issued by the Manager Systems and Safeworking.

R CAPPER
MANAGER SYSTEMS AND SAFEWORKING

23/03/2012