25 OCTOBER 2005
A 15 MARCH 2003

J. URSICH

Control & Communications Systems Manager

MUNDIJONG and MUNDIJONG JUNCTION

DIAGRAM OF SIGNALLING

SECTION 2 42.3km to 50km
SECTION 12 21km to 28km (END OF SECTION)
SECTION 14 0 to 3km

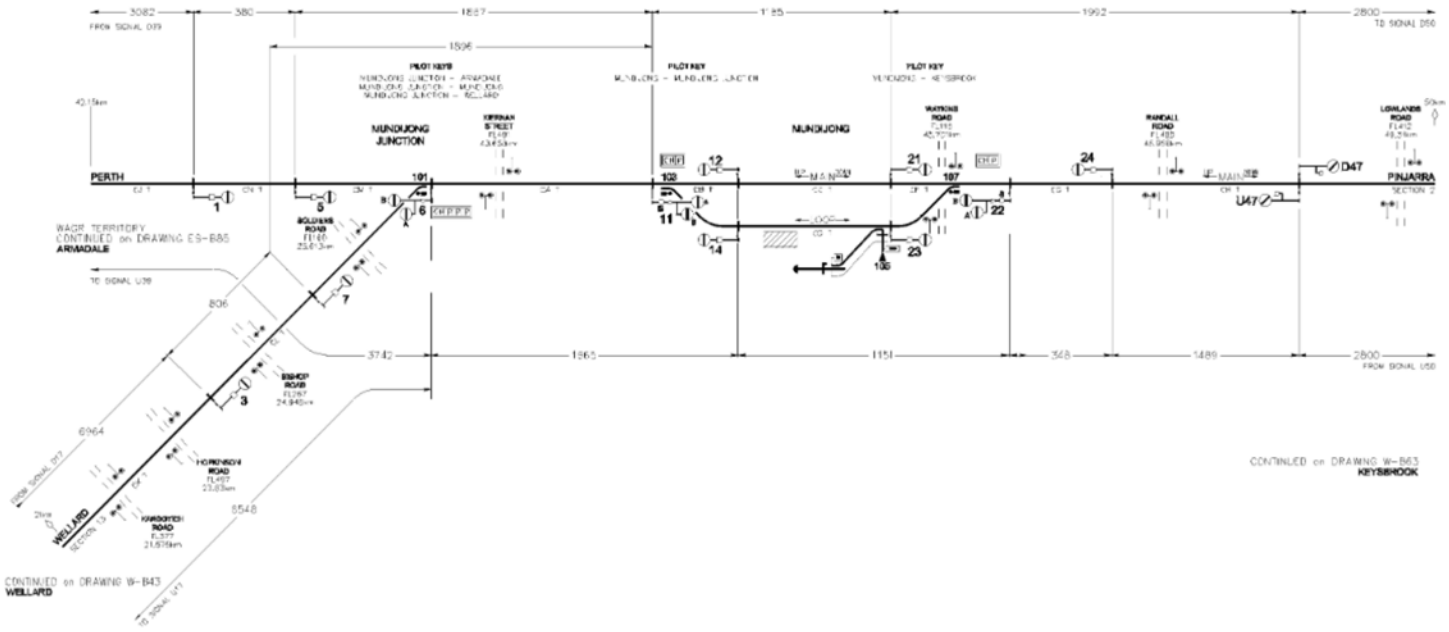

ALL DIMENSIONS IN METRES
NOT TO SCALE

Westrail Central Services	8	2-1
		W-B44